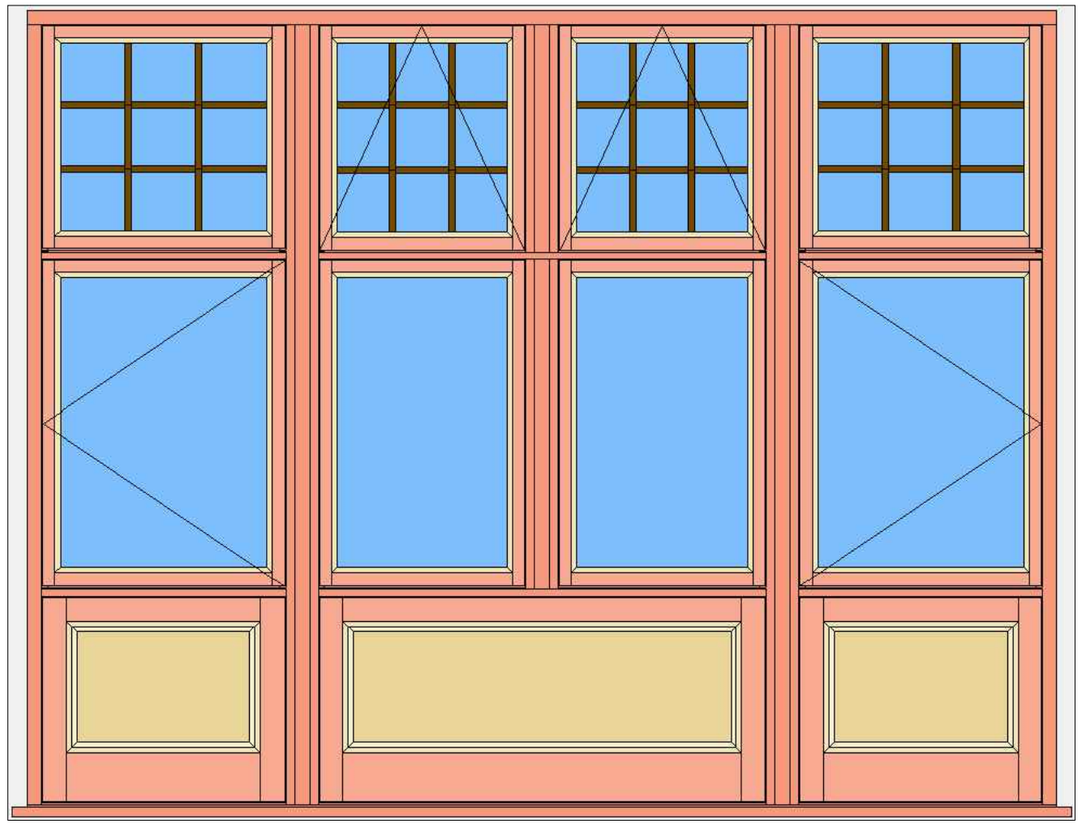
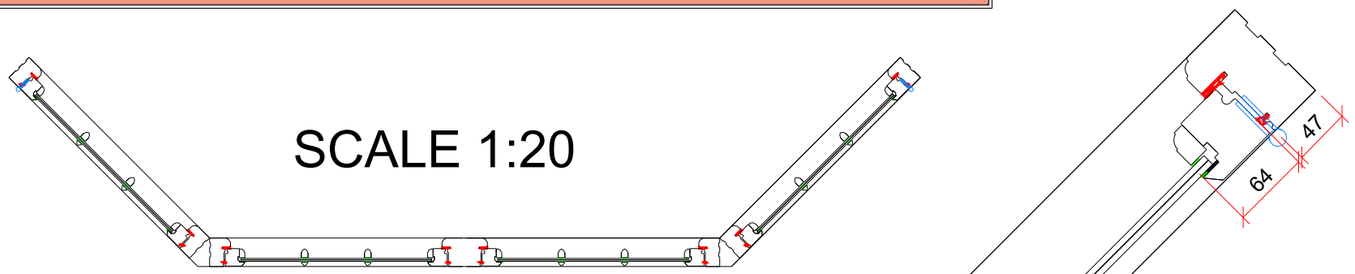


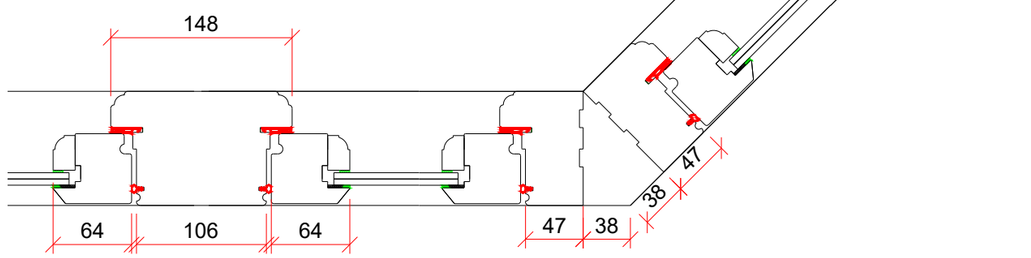

SCALE 1:5





SCALE 1:20




SCALE 1:5

Ashjoinery.

| Rev. | Description. | Author. Date. |
|---|---|---|
| - | | - - |
| - | | - - |
| - | | - - |
| - | For Approval | SS 00.00.20 |

Project name: **Brighton Road**

Drawing title: **Bay Window**

Location: **South Elevation**

Scale: **1:5 & 1:20 @ A3**

Drawing number: **VER-SS-04825-001**

Drawn by: **SS**

Date: **05.08.25**

Revision: **P1**

Drawing status: PRELIMINARY TENDER **CONSTRUCTION**