

1: Existing South Elevation (Section through No 7)

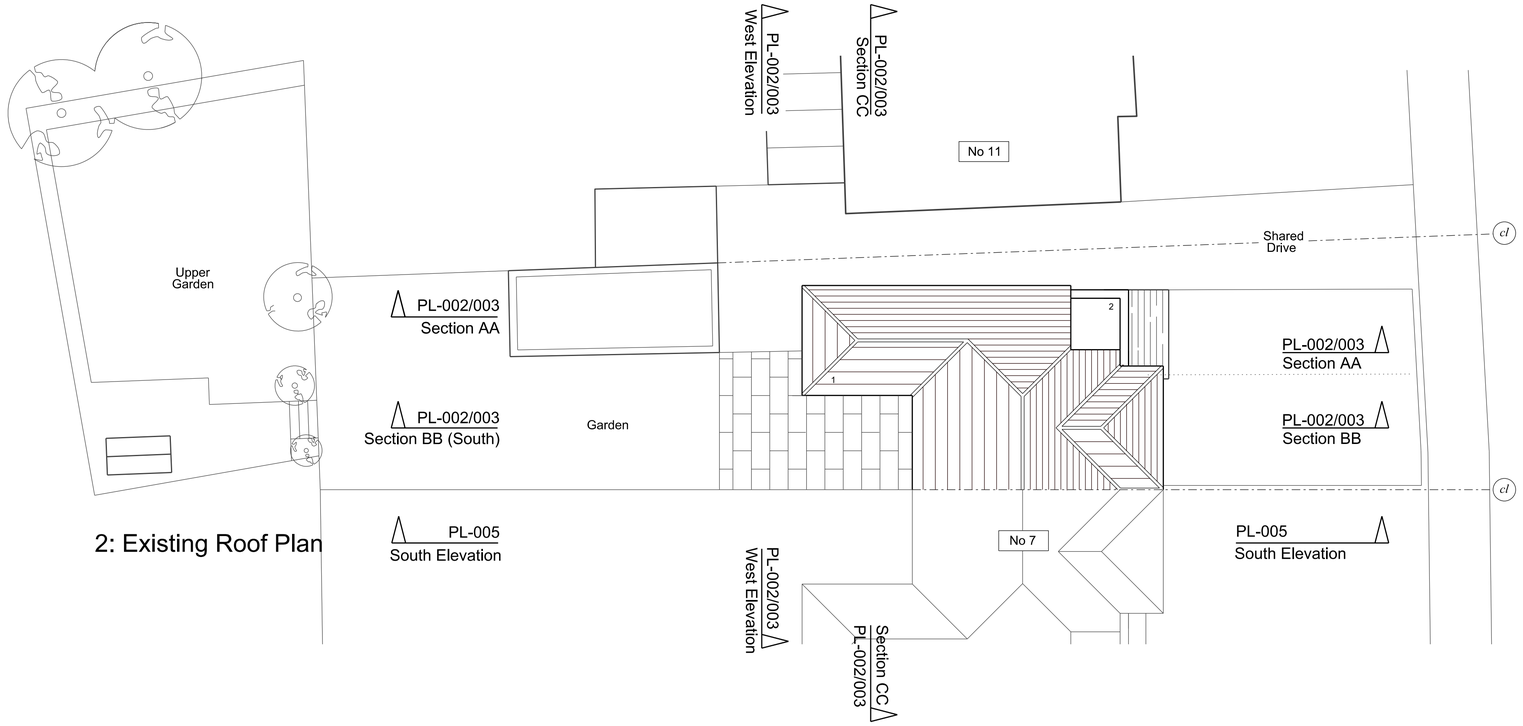

2: Existing Roof Plan

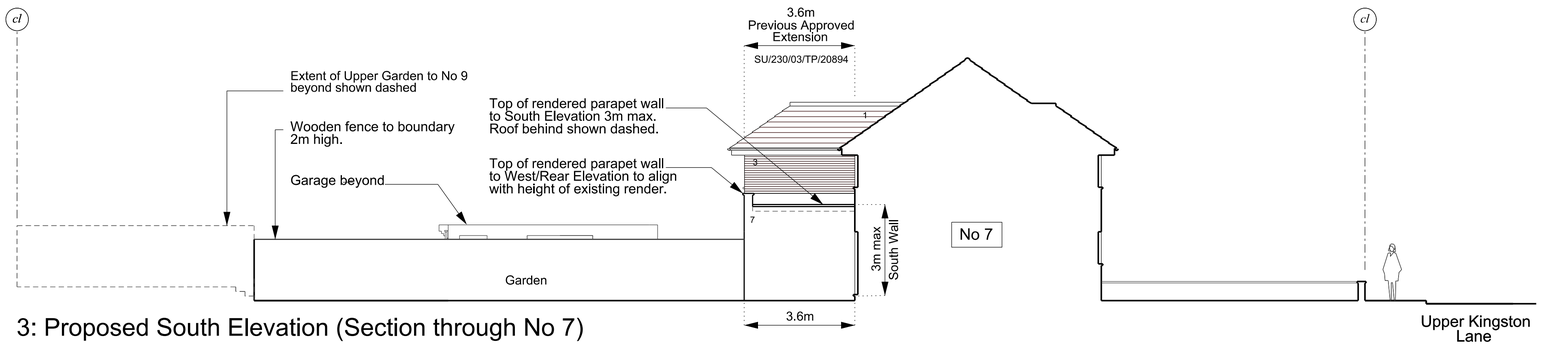

3: Proposed South Elevation (Section through No 7)

N

KEY	Existing
Roof:	1. Clay tile hipped roof. 2. Asphalt flat roof with parapet.
Walls:	3. Brickwork 4. Render
Windows & Doors:	5. Upvc double glazed casements. 6. Upvc double glazed door/s.

Scale

0m 1m 2m 10m

KEY	Proposed
Extension:	
7: Walls	Insulated blockwork cavity wall construction. Foundations to structural engineers details. Render to match existing.
8: Roof	Timber flat roof construction with 3 layer felt or GRP covering, laid to falls.Concealed gutter, parapet wall to front to align with height of existing render.
RL1	Double glazed fixed flat rooflight.
	Notional 45 deg shadow line from north.
Doors:	
Door *D1 & D2*	New Bi-fold doors to match existing. Opening to align with existing windows above.
Door *D2*	New double glazed patio door.
Door *D3 & D4*	New timber doors, architraves and linings in drylined partition - to match existing.
Door *D5*	Reinstate door opening. New timber lining, architraves and reclaimed door *D6* - to match existing.
Door *D6*	Block up existing door opening. Reuse door for *D3, D4* or *D5* Finishes to match existing.
Windows:	
W3:	Existing window modified to form two openings with new double glazed windows to match existing. Configuration to be agreed.
Structure:	Remove wall between kitchen and dining room. Beam and lintels to modified doors *D1, D2, D5* and windows *W1, W2* - to structural engineers details.
Internal Walls:	Nominal 100mm sw timber framed, drylined partitions with fibre glass sound insulation.
Kitchen:	Units, worktops and appliances supplied by others. Contractor to provide services to suit - layout to be agreed.
Wetroom:	Layout and dimensions are indicative - to be agreed. Contractor to confirm existing drainage arrangement.

Notes

This drawing is for Planning purposes only. It is not intended for Building Control Submissions or tender.

Do not scale from the drawings. All dimensions and levels to be checked and confirmed on site - any discrepancies to be reported to the client.

This drawing is subject to copyright laws and may not be reproduced without the express permission of the architect.

Rev	Date	Description
-	04.08.2020	Issued for Planning

Project
Domestic Single Story
Rear Extension

Location
9 Upper Kingston Lane
Shoreham By Sea BN43 6TG

Drawing Title
Existing Roof Plan, Existing and Proposed South Elevations

Issue
Householder Planning Application - Domestic Rear Extension

Drawn: *cm* | Date: August 2020 | Scale: 1:100@A1/1:200@A3

CatherineMilligan Architecture
milligan.c@btinternet.com

Drawing Number PL - 005 -