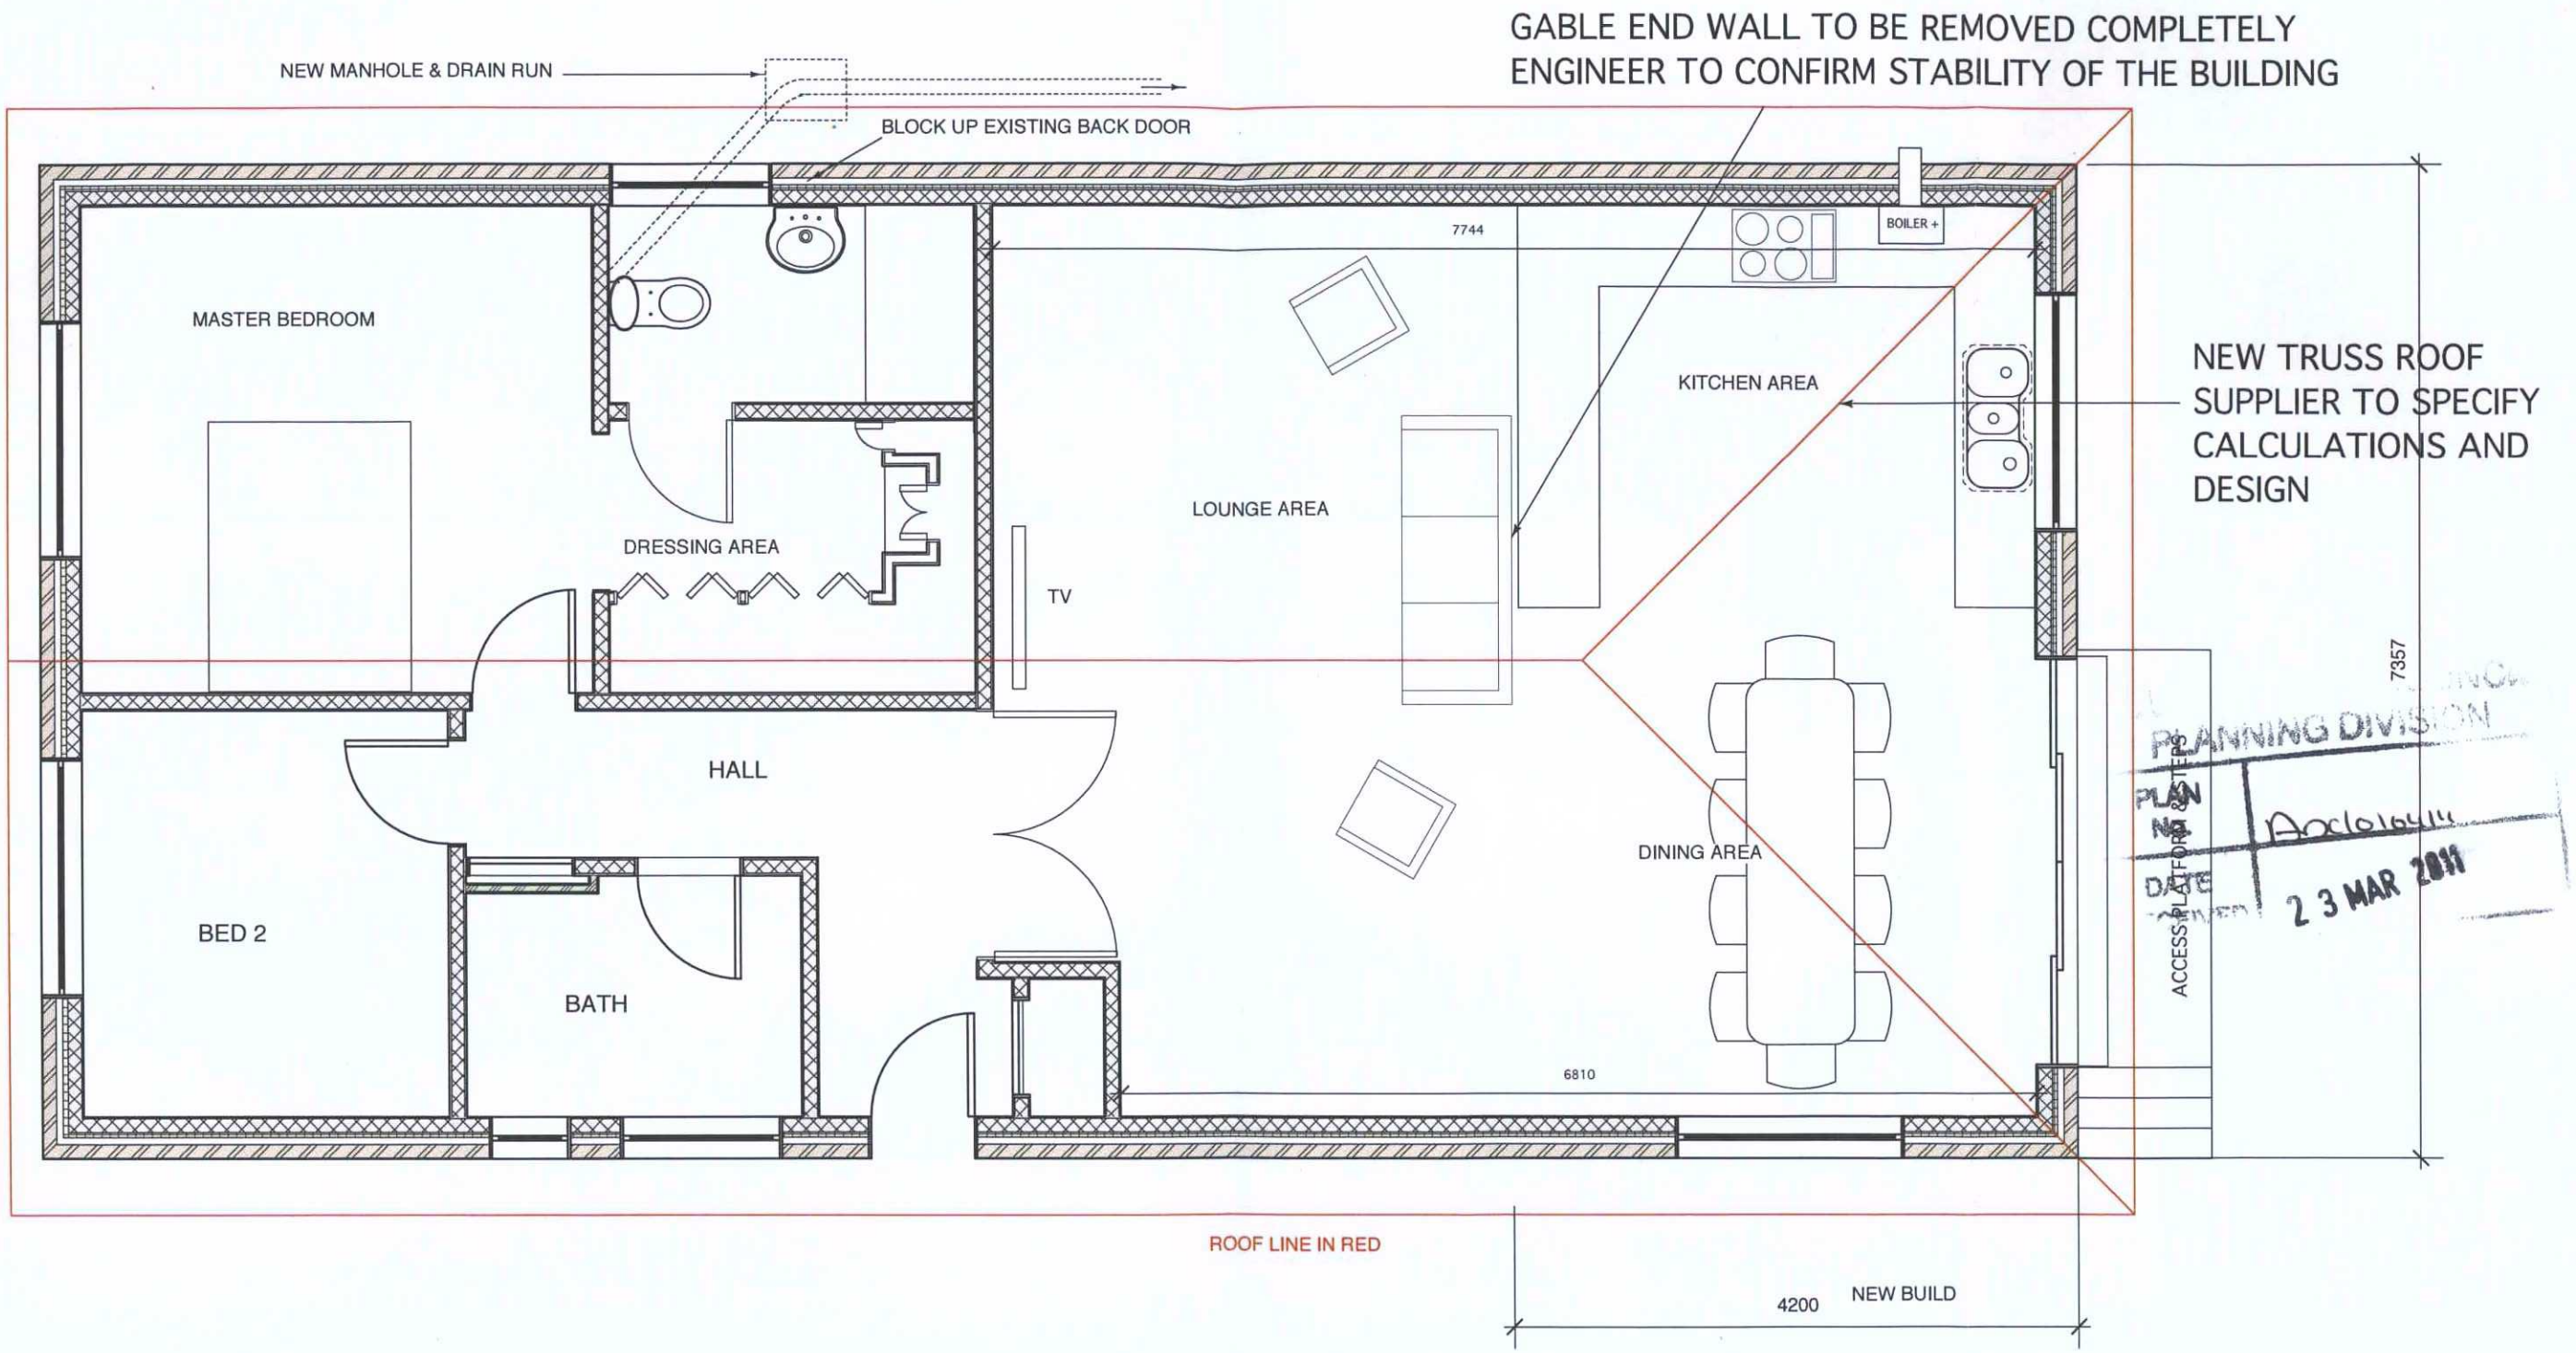

PLANNING DIVISION
PLAN No. Anc/0164/11
DATE RECEIVED 23 MAR 2011

PROPOSED FLOOR LAYOUT

NON MATERIAL MINOR AMMENDMENT 18 MARCH 2011

PB PROPERTIES
the design to build on
Hazelwood, Harbolets Road,
West Chiltington RH20 2LG
Tel: 01798 813298
paul@pbproperties.co.uk

Design By Paul Maggs		Drawn by: PHM	Date: 21 OCT 2010
Client:	MR & MRS PRIESTLEY	Drawing No. 1010/002	Scales: 1:50 @ A3
Site Address:	29 SLONK HILL ROAD SHOREHAM BN43 6HX	REVISION 3 13/01/2011	
Project Title:	DEMOLISH CONSERVATORY SINGLE STOREY EXTENSION TO REAR	This drawing is produced using VectorWorks CAD. Only written dimensions are to be respected.	
		Copywrite protected to P B Properties	