Anglian Home Improvements
Telephone: 0845 434 3400
Facsimile: 01903 480101

Drawn Initials: JR | Scale: 1:20 | Date: 08 - 05 - 12

For: Mr & Mrs Lloyd
BN12 0BW
Lancing, West Sussex
Avon Close, Sompting
At: 19 Avon Court
Proposed: UPVC Dual Antiracite Grey Conservatory

Contract No.: 999\820178 | Page 1 of 1

Aspect 2

Drawing title: **Proposed Elevations**

Rev.	Date	Description	Initials
A	18-04-12	Width reduced to 8350 O/A	JR

Revisions (Starting from bottom)


Dated.....

Signed.....

Customer Approval

4 3 2 1 0 1:20 Scale Bar 1:100 0 1 2 3 4 5 6 7 8 9 10

Side Elevation

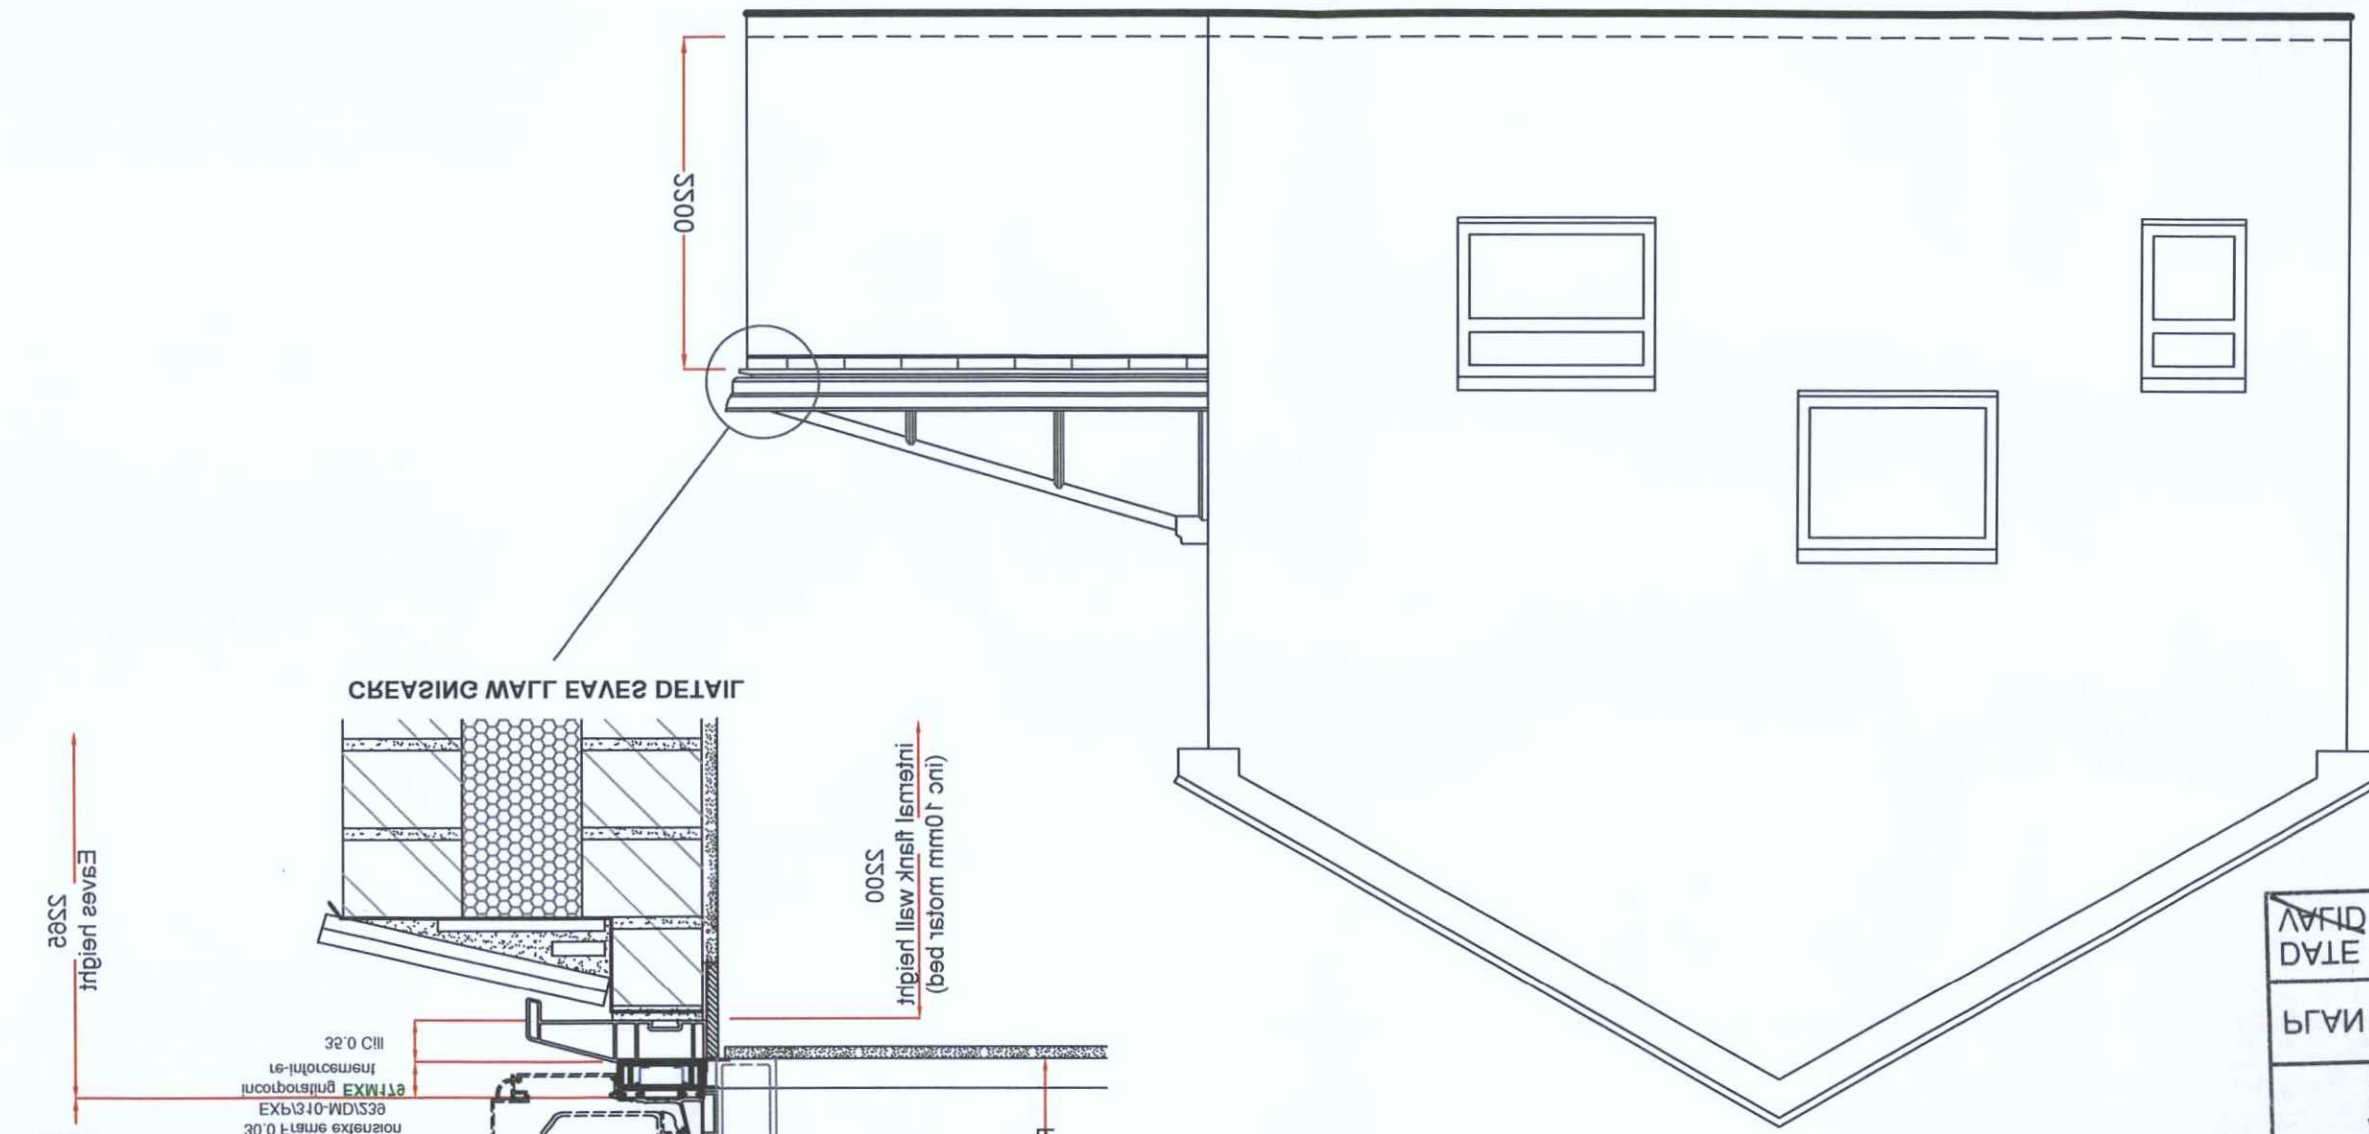

PLAN	AMDM1 03\P\12
DATE	Rec'd 19/04/12

PLANNING SERVICES
ADUR & WORTHING

AMENDMENT

8C