Anglian Home Improvements
Telephone: 0845 437 3600
Facsimile: 01603 480101

Drawers initials: JR	Scale: 1:50	Date: 06 - 02 - 15	
For: Mr & Mrs Lloyd			
At: 19 Avon Court, Lancing, West Sussex, BN15 0BW			
Proposed: PVCu Dual Anthracite Grey Conservatory			
Contract No.: 099/85018	Page 5 of 7		
Drawing title: Proposed Elevations			

Rev.	Date	Description	Initials
A	16-04-15	Width reduced to 6320 O/A	JR

Revisions (Starting from bottom)

Customer Approval

Dated.....

Signed.....

Aspect 2

Scale Bar 1:100 0 1 2 3 4 5 6 7 8 9 10

Rear Elevation

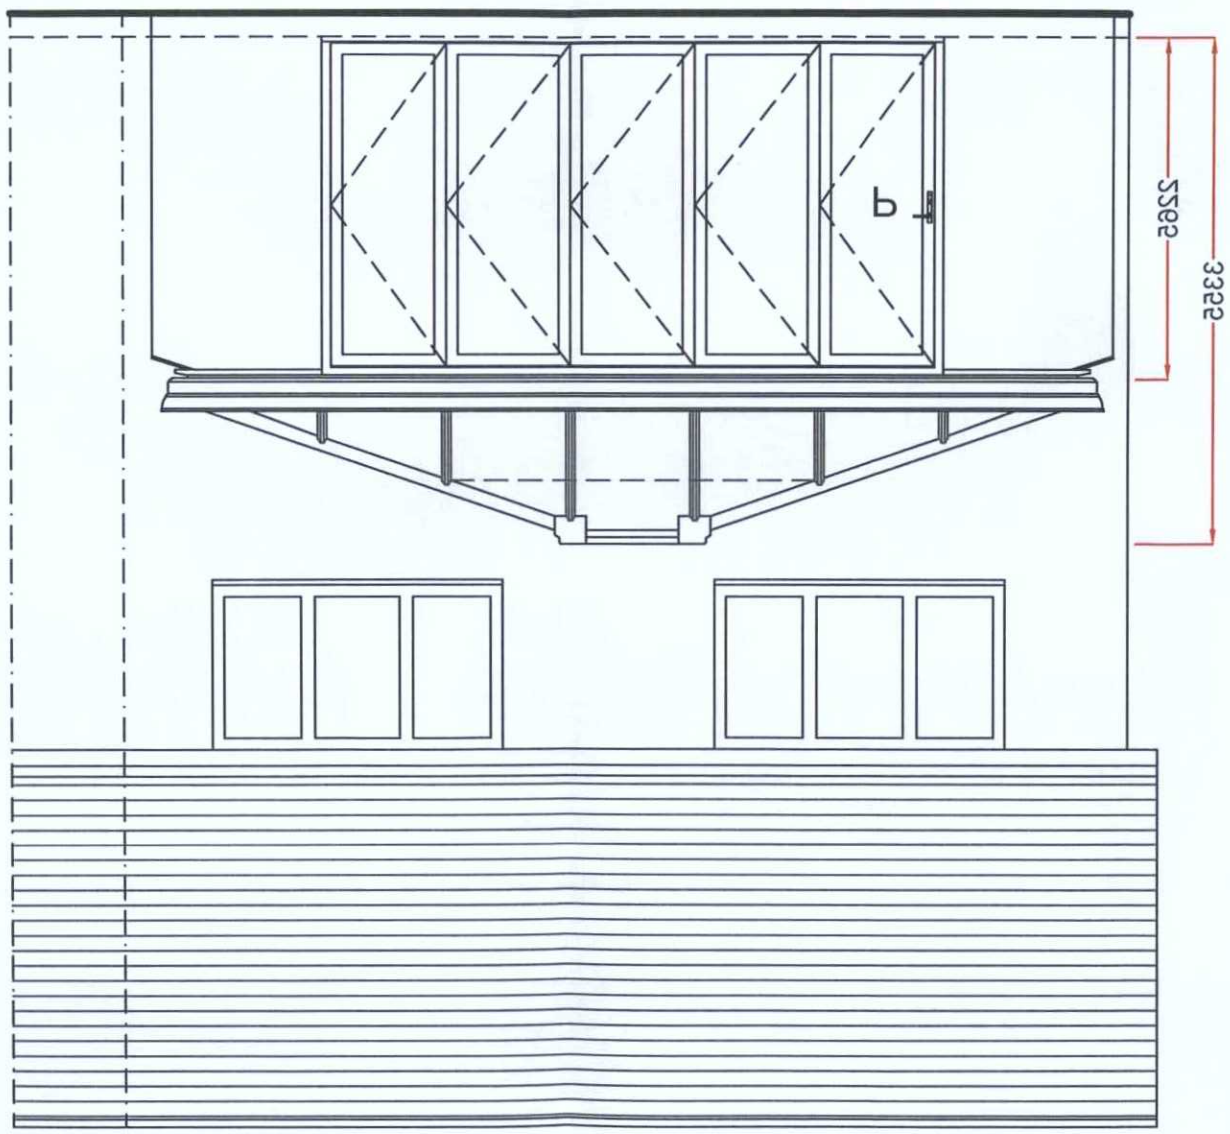

~~AWFID~~ DATE	DEC.D 19/04/12
PLAN	AWDM 0319/12

ADUR & WORTHING
PLANNING SERVICES

AMENDMENT