Anglian Home Improvements
Telephone: 0845 437 3600
Facsimile: 01603 480101

Drawers initials: JR	Scale: 1:50	Date: 06 - 02 - 15	
For: Mr & Mrs Lloyd			
At: 19 Avon Court, Avon Close, Sompting, Lancing, West Sussex, BN15 0BW			
Proposed: PVCu Dual Anthracite Grey Conservatory			
Contract No.: 099/85018	Page 4 of 7		
Drawing title: Proposed Plan			

Revisions (Starting from bottom)

Rev.	Date	Description	Initials
A	18-04-15	Width reduced to 6320 O/A	JR

Customer Approval

Dated.....

Signed.....

Aspect 2

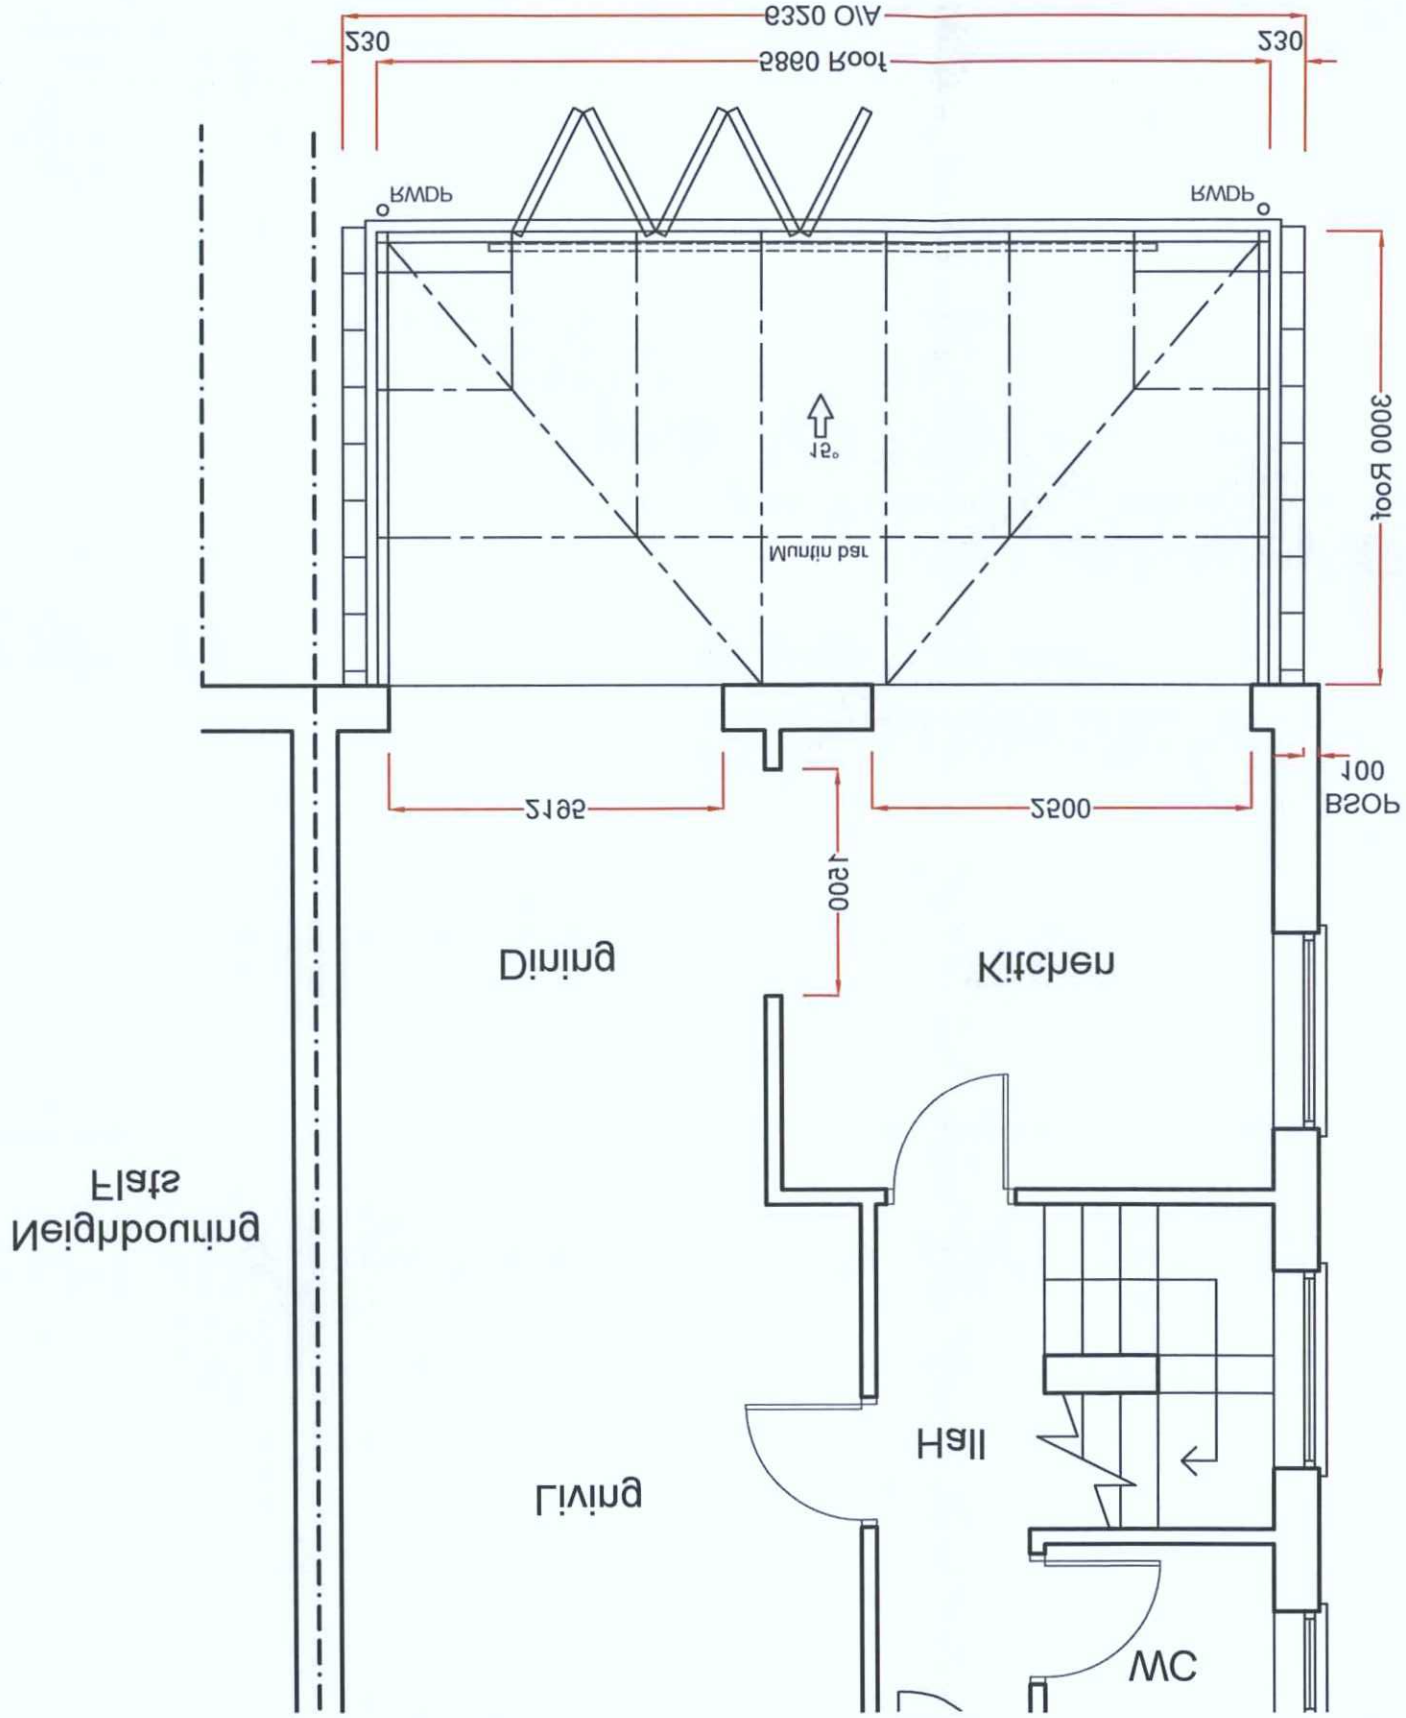

~~VALID~~ DATE	REC'D 19/04/12
PLAN	AWDM/0319/12

PLANNING SERVICES
ADUR & WORTHING

AMENDMENT

Product Specification:

Roof:
Roof product: PVCu
Roof colour: Dual Anthracite Grey
External: Anthracite Grey
Internal: White
Roof glazing: Solaroof
Roof spacer colour: Black
Flashing Type: Lead
Muntin bars: Yes
Cornice: Yes
Pelmet: 800mm\744mm

Frames\Doors:
Product: PVCu
Colour: Dual Anthracite Grey
External: Anthracite Grey
Internal: White
Glazing: Argon filled
Spacer colour: Black

Doors:
1No. Aluminum bi-fold doors
(Opening out)
Bi-fold threshold: Standard
Cill: PVCu
Enhanced weather rebate: No
Handle colour: Silver
Hinge colour: Black