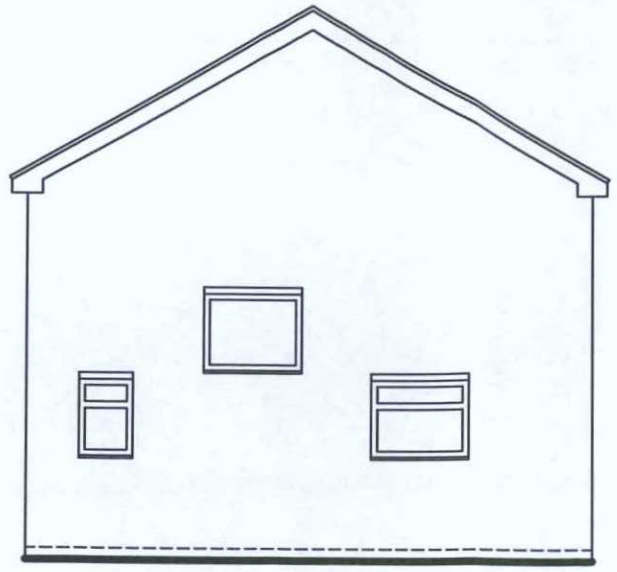

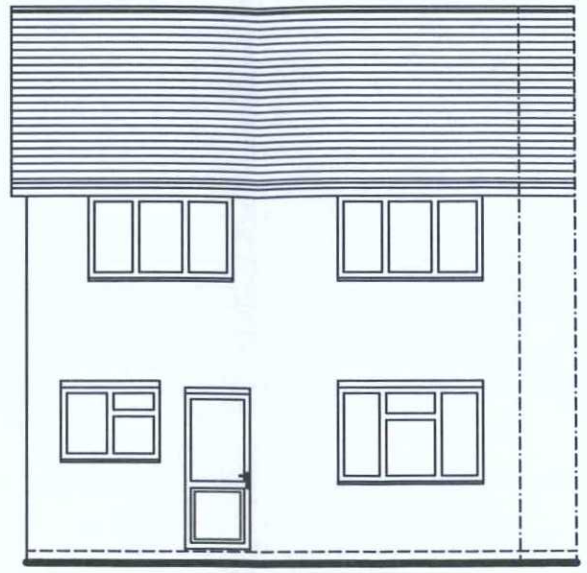

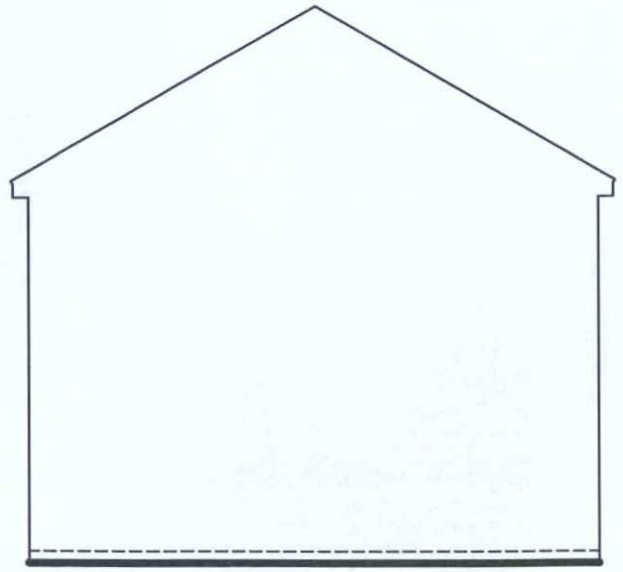

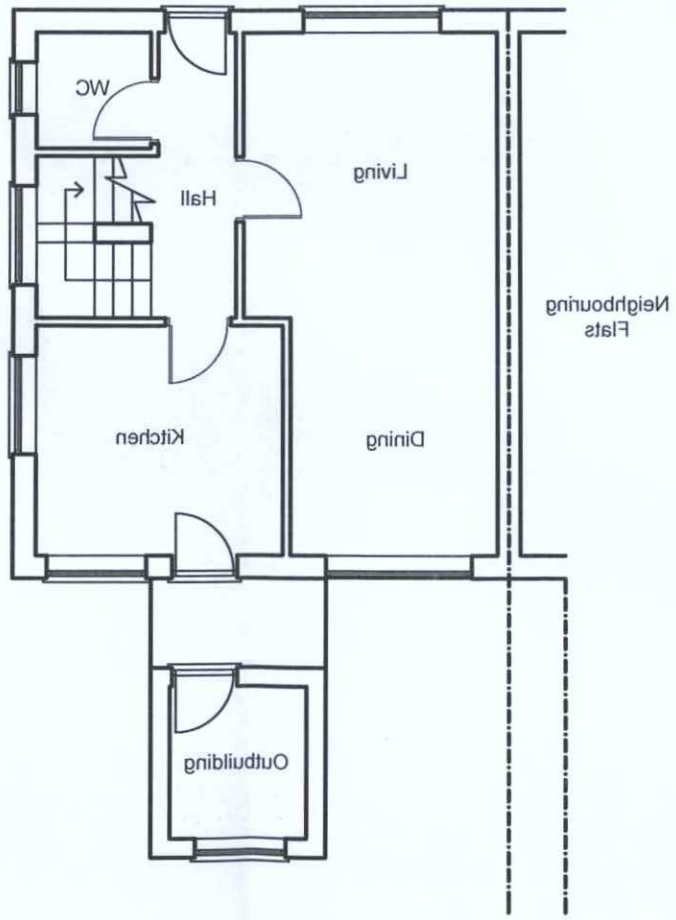

AMENDMENT

ADUR & WORTHING PLANNING SERVICES	
PLAN	AWDM/ 0316/15
DATE ~~VALID~~	Rec'd 16/04/15

Customer Approval	Revisions (Starting from bottom)				Drawing title: Existing Plan and Elevations			Aspect 2
Signed.....					Contract No.: 099/85018	Page 3 of 7		Anglian Home Improvements
Dated.....					Proposed: At: PVCu Dual Anthracite Grey Conservatory 19 Avon Court Avon Close, Sompting Lancing, West Sussex BN15 0BW			Telephone: 0845 437 3600 Facsimile: 01603 480101
					For: Mr & Mrs Lloyd			
					Drawers initials: JR	Scale: 1:100	Date: 06 - 02 - 15	
					Rev.	Date	Description	Initials
					A	16-04-15	Width reduced to 6320 O/A	JR