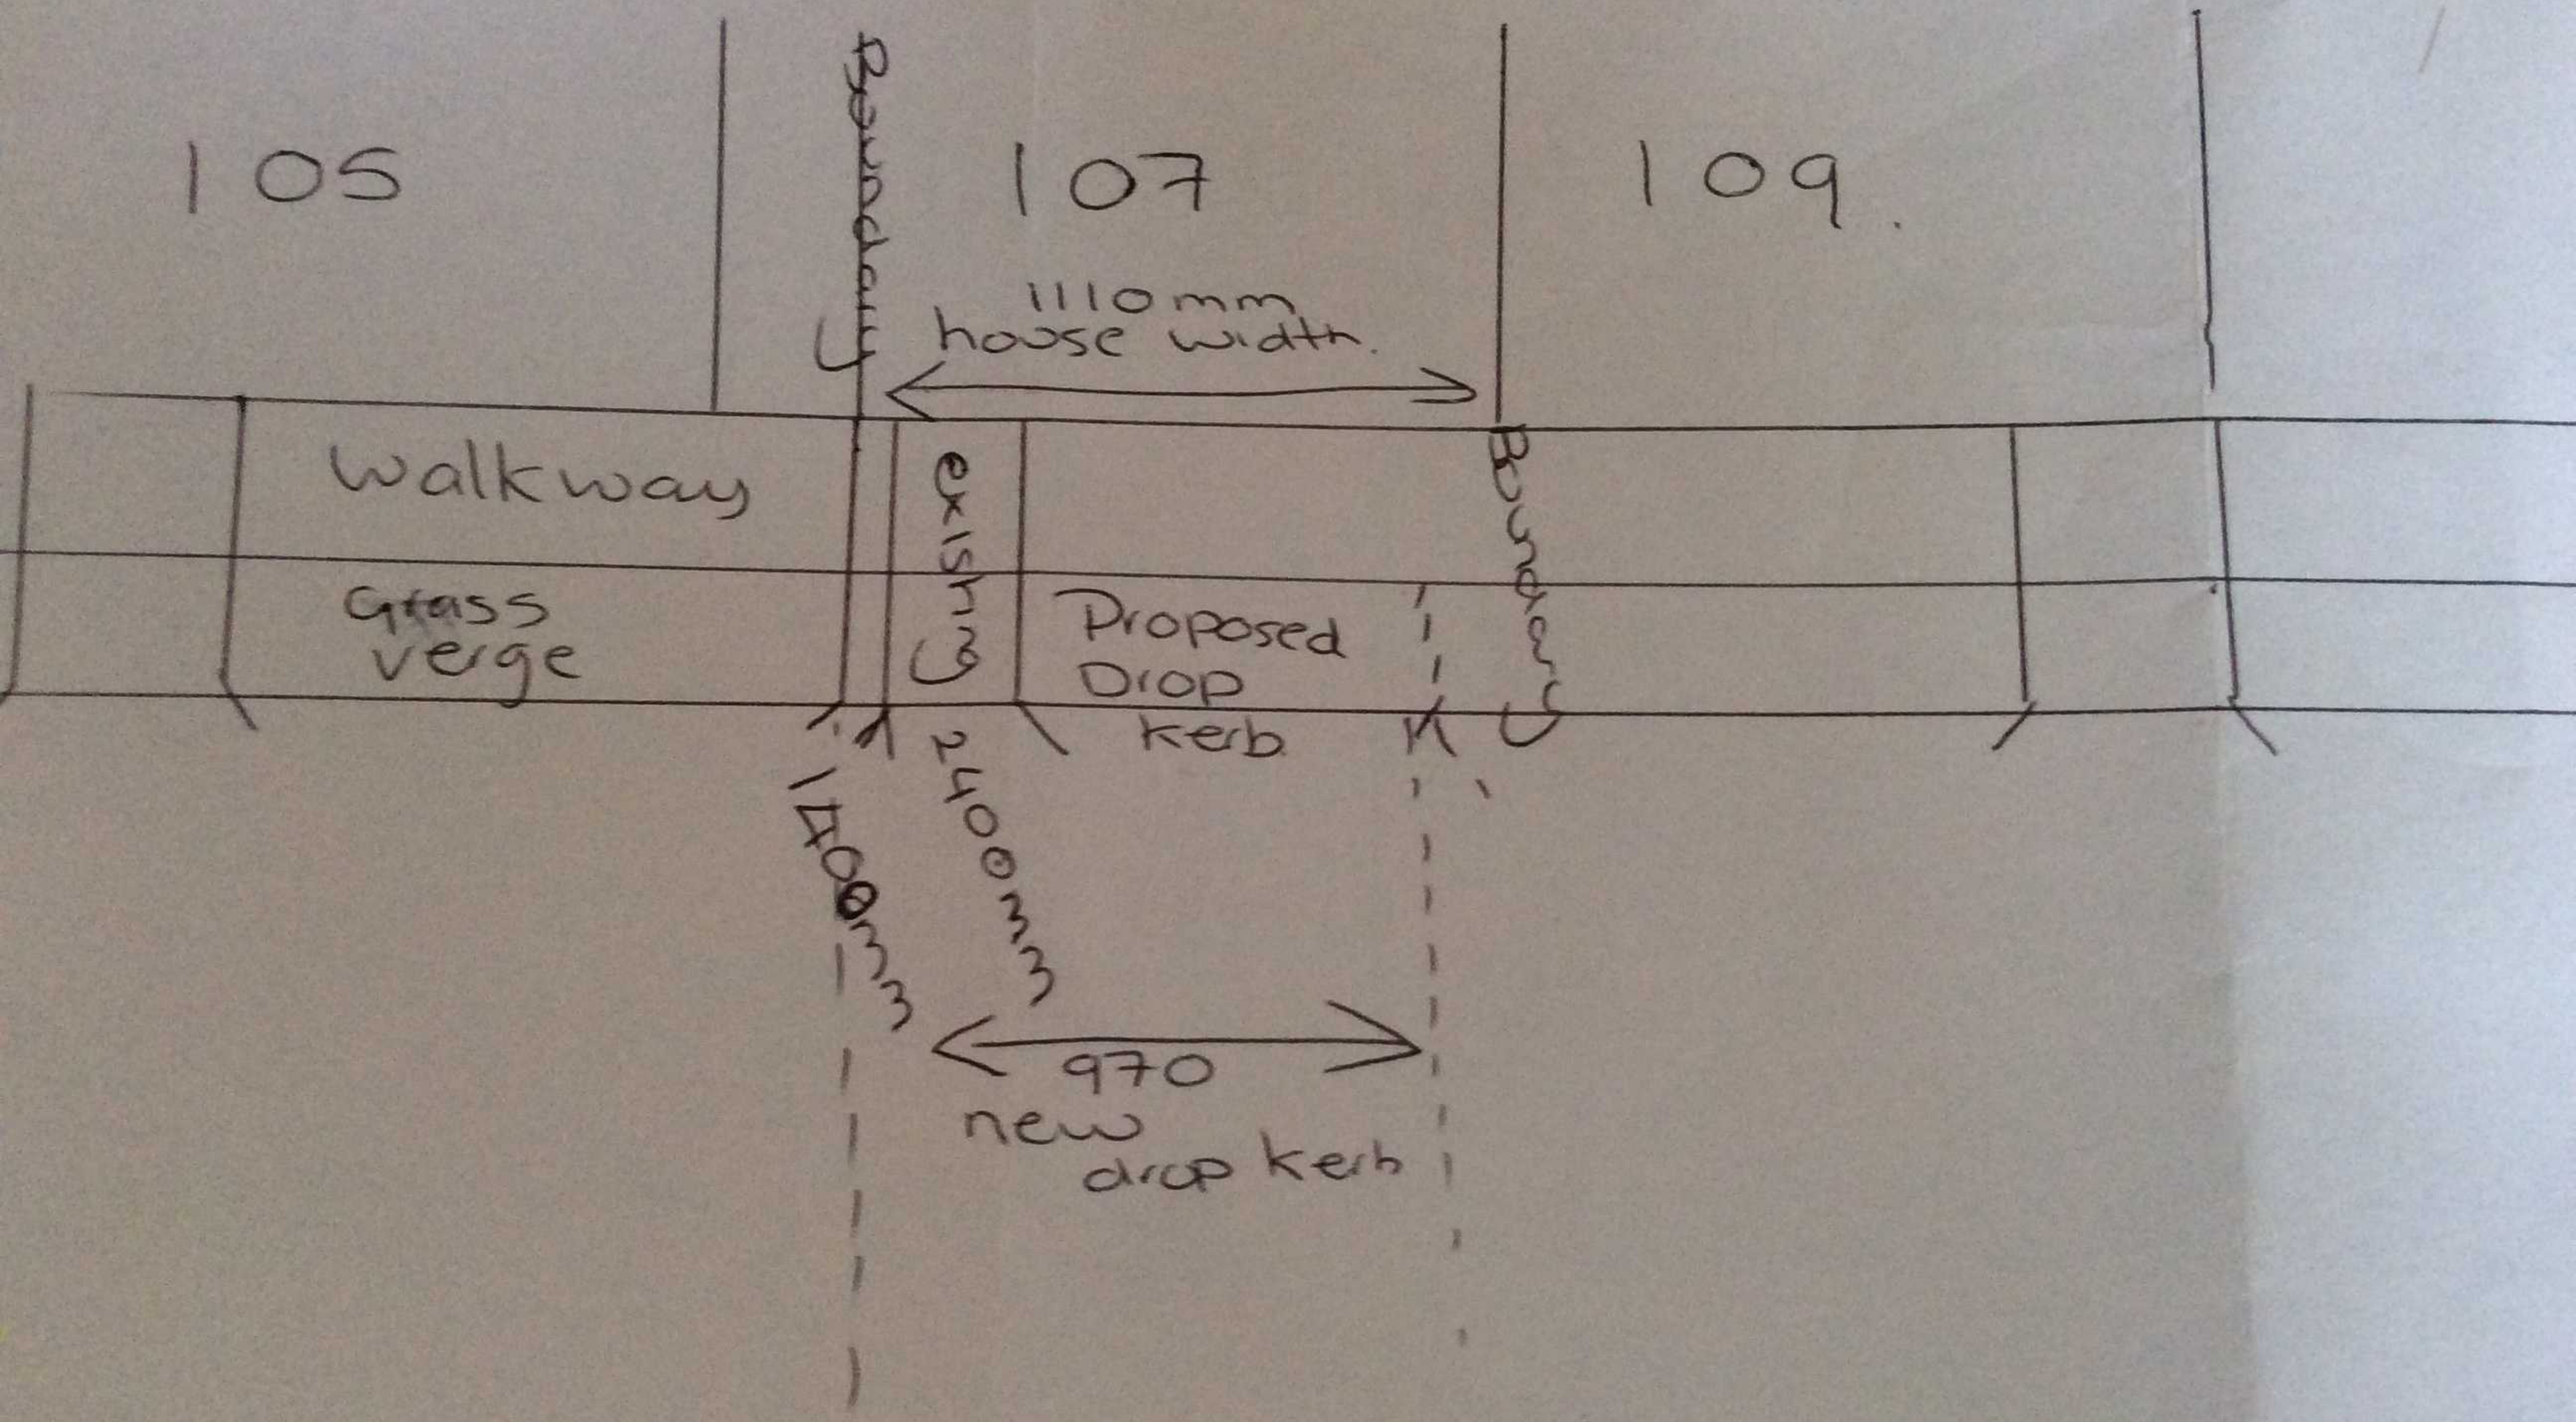
105
107
109.
Boundary
1110mm
house width.
walkway
Grass
verge
existing
Proposed
Drop
kerb
Boundary
1400mm
2400mm
970
new
drop kerb