



WEST REAR ELEVATION

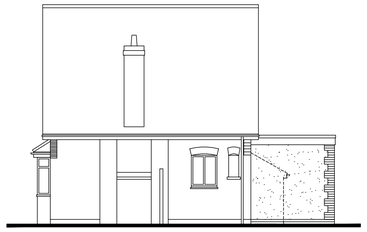

NORTH SIDE ELEVATION

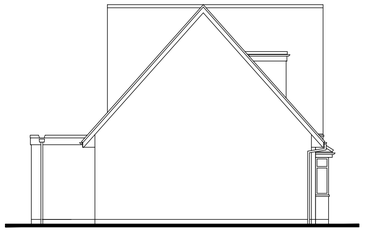

SOUTH SIDE ELEVATION

PROPOSED ELEVATIONS


Scale 1:100

0m 5m 10m

Scale Bar – 1:100

SCHEDULE OF MATERIALS

NORTH WALL - NEW RENDER TO MATCH EXISTING
WEST WALL - NEW FACING BRICKWORK & MORTAR MATCH EXISTING
ROOF - NEW FLAT ROOF
EXTERNAL DOORS - NEW UPVC SLIDING DOORS COLOUR WHITE
RAINWATER GOODS - NEW UPVC COLOUR BLACK

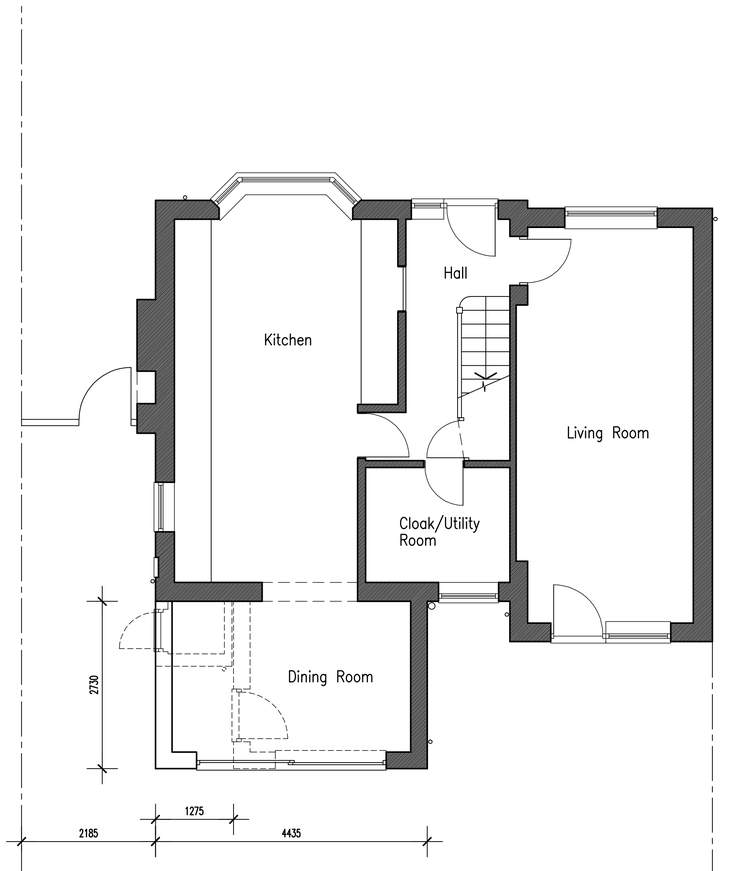


PROPOSED GROUND FLOOR PLAN

Scale 1:50

0m 5m 10m

Scale Bar – 1:50

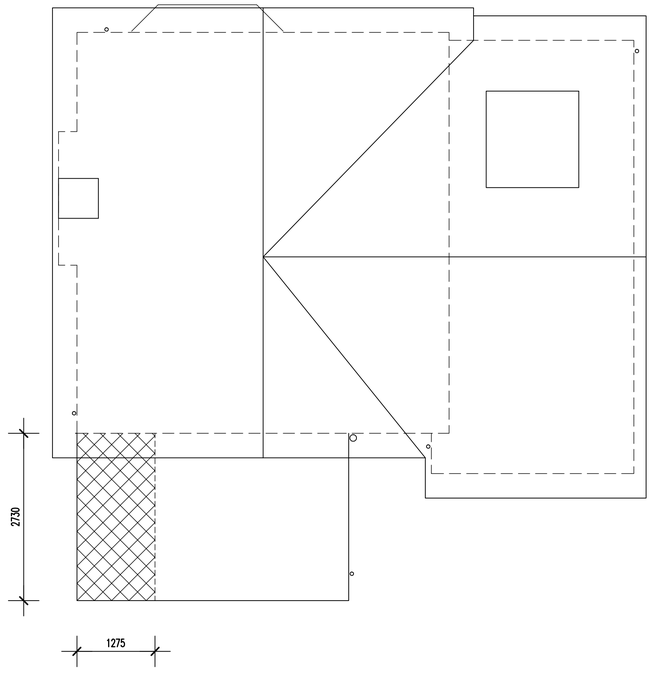

PROPOSED ROOF PLAN

Scale 1:50



BLOCK PLAN

Scale 1:500

0m 10m 20m 30m 40m 50m

Scale Bar – 1:500

No dimensions to be scaled from drawing except for planning purposes.

The contractor should check all dimensions on site.

It is the contractors responsibility to ensure compliance with Building Regulations.

C.D.M. Regs. 2015. The Client is advised of his responsibilities to appoint a Planning Supervisor under these Regs. All works to comply with the C.D.M. Regs. 2015.

The Party Wall Act. 1996 The property owner is advised of the requirements of the Act, & the requirement to serve a Party Wall Notice on any adjoining owners as required under the act.

REVISIONS:

-

ADCS
Architectural Design
Computer Services

30 Foxley Lane
Worthing
West Sussex
BN13 3AD
Tel: 01903 260701
E-mail:
adcs@sky.com

Client

MR B. & MRS S. DAVEY

Project

PROPOSED EXTENSIONS
7 HILLVIEW ROAD
FINDON VALLEY, WORTHING
WEST SUSSEX BN14 0BU

Drawing

PROPOSED FLOOR PLANS & ELEVATIONS

Scale	Date	Drawn
1:50 & 1:100 @ A1	**10.04.25**	**TP**

Drawing No. **Revision**

1637/P02