
This drawing is copyright and may not be copied or reproduced without the written consent of Finola Brady Architectural Services.


The contractor is responsible for setting out and must check all levels and dimensions prior to work being put in hand.

Responsibility is not accepted for errors made by others in scaling from this drawing. All construction information should be taken from figured dimensions.

The designer is to be immediately notified of any suspect omissions or discrepancies.

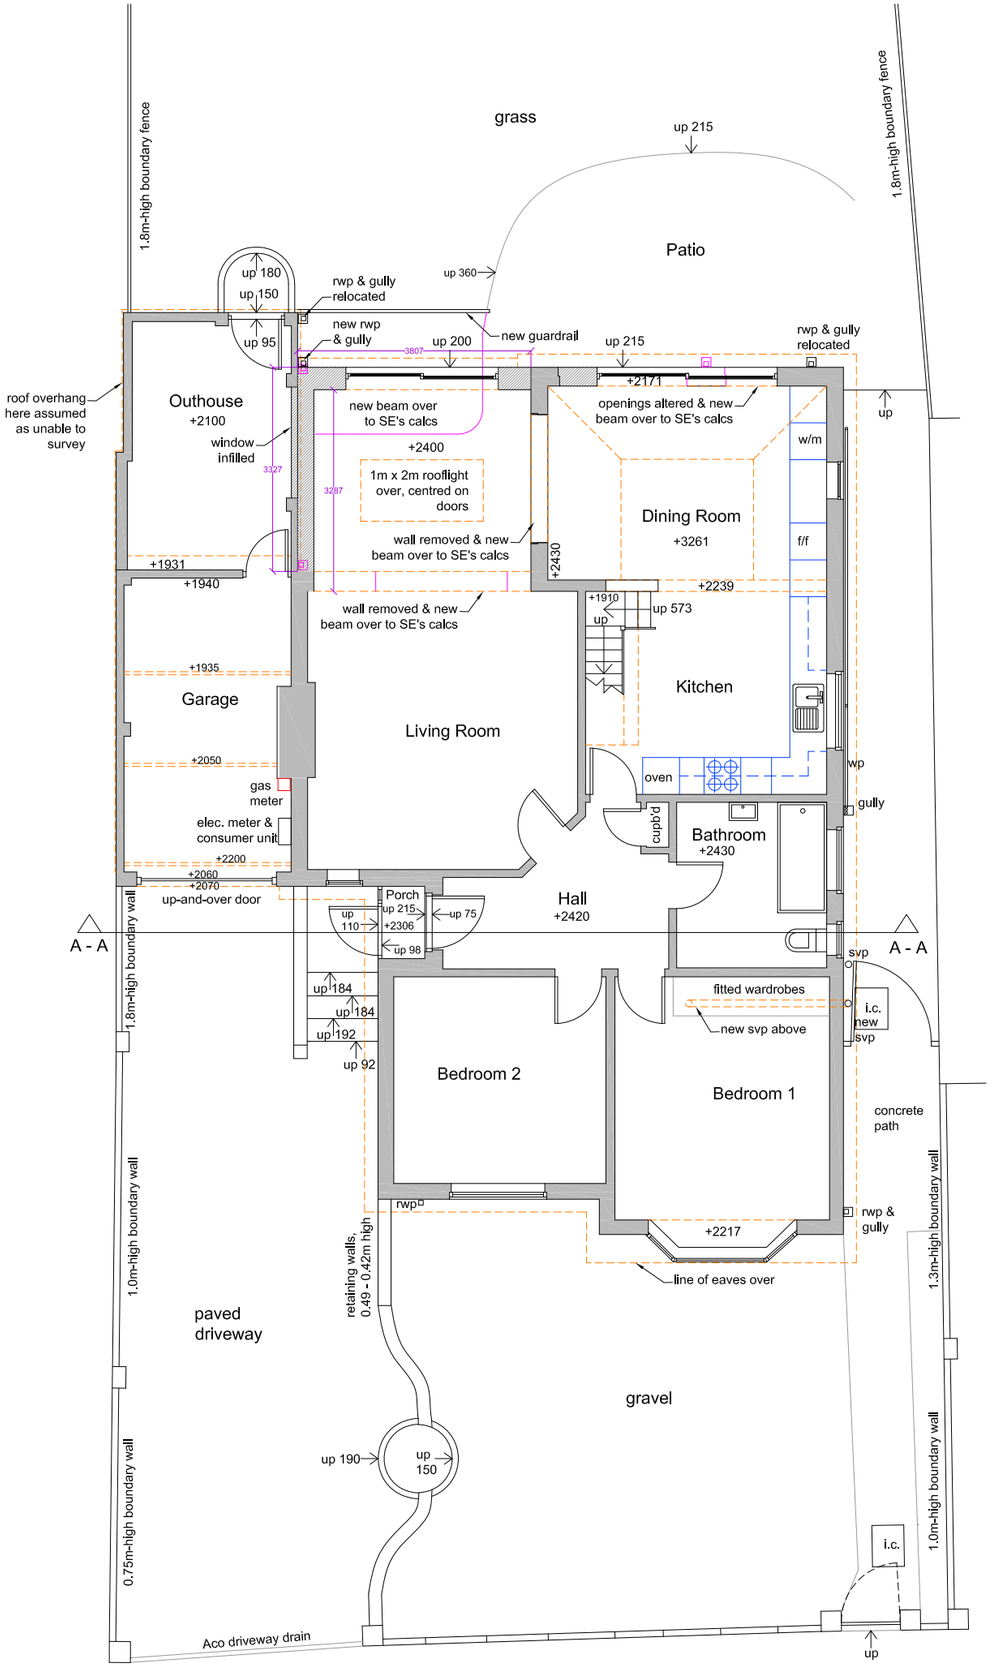


Proposed Ground-Floor Plan @ 1 : 100

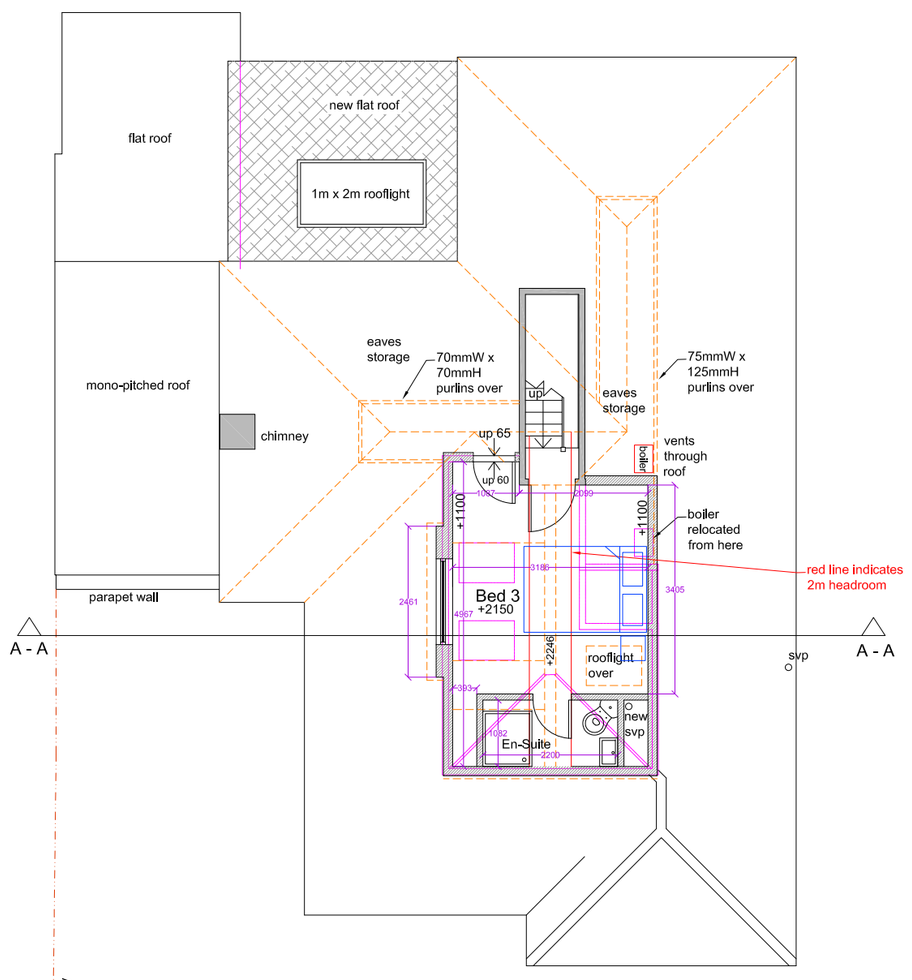


Proposed First-Floor Plan @ 1 : 100

site boundary

0 1 2 3 4 5 6 7 8 9 10
METRES 1:100 Scale Bar

| | | | |
|---|---|---|---|
| Rev. B | 26.05.25 | Side dormer reduced | FB |
| Rev. A | 23.05.25 | Front dormer replaced with gablet | FB |

FINOLA BRADY ARCHITECTURAL SERVICES

Finola Brady
Architectural Services
TEL 07960 235756 www.fbarchitectural.co.uk

| | |
|---|---|
| Site Location : | 15 Ellis Avenue, High Salvington, Worthing, BN13 3DY |
| Project Name : | Rear Extension & Enlarged Loft Conversion |
| Drawing Name : | Proposed Ground-Floor & First-Floor Plans for Planning Submission |
| Drawing No: | FB25-0101 PL01-B — Scale : 1 : 100 @ A3 |
| Date : | 24th March 2025 |