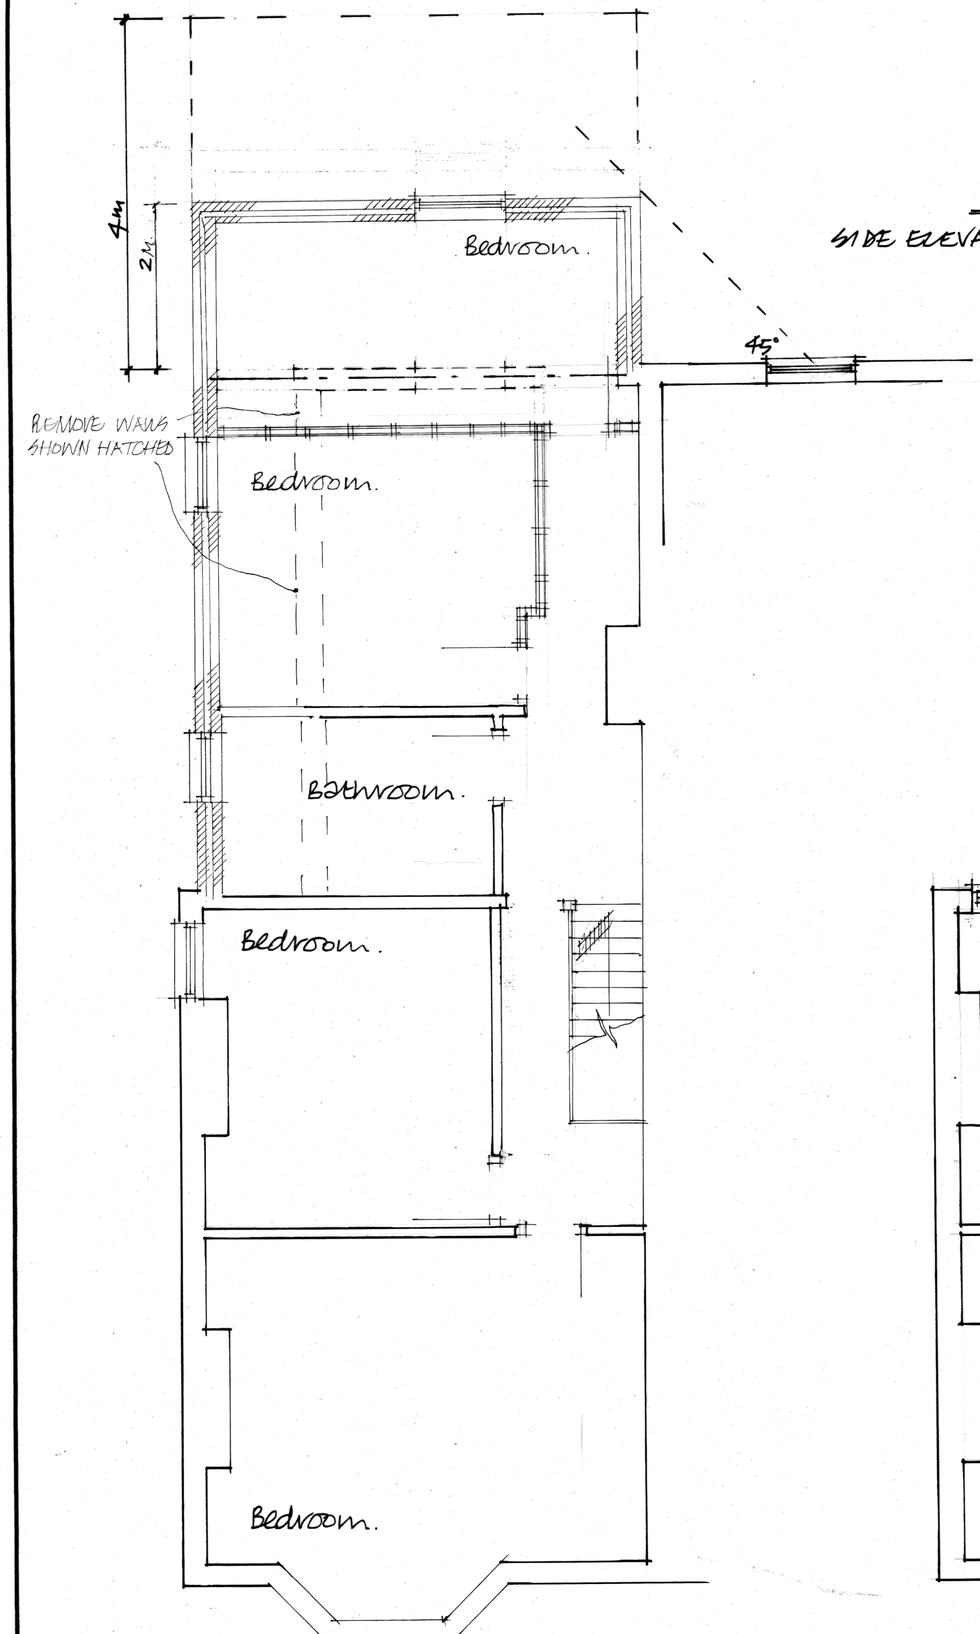

FIRST FLOOR PLAN - PROPOSED.

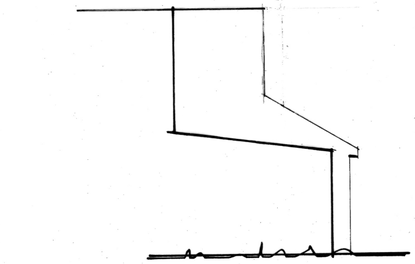

SIDE ELEVATION PROPOSED – SOUTH.

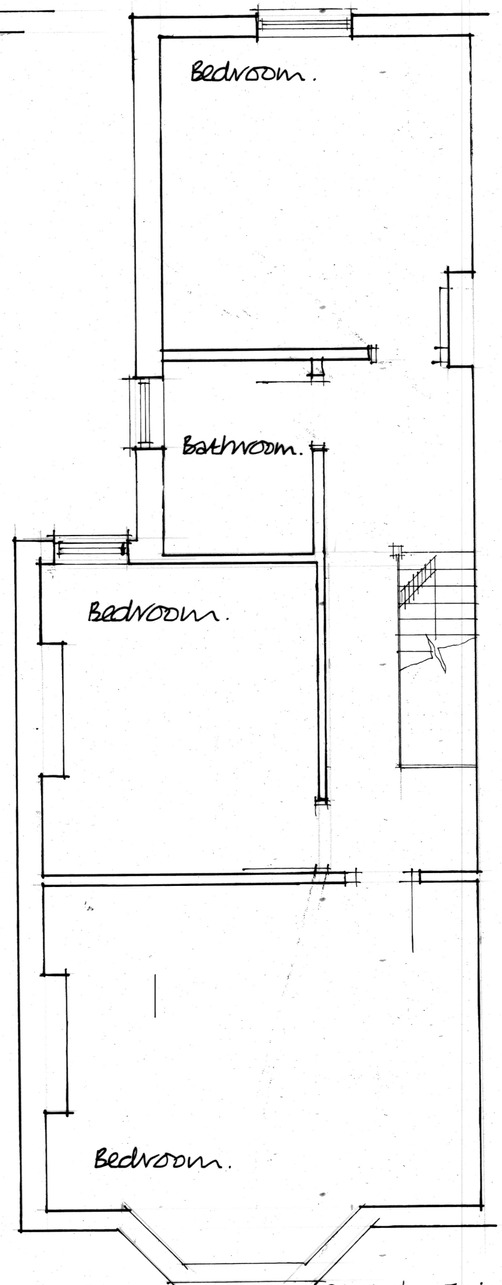

FIRST FLOOR PLAN – Existing.

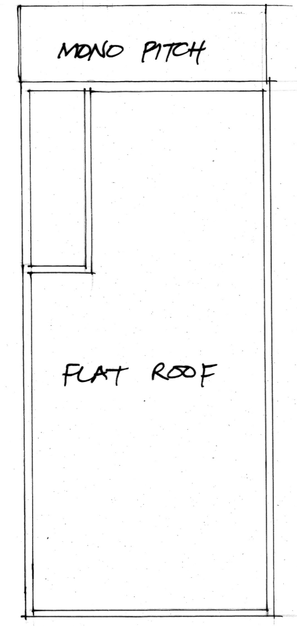

ROOF PLAN 1:100

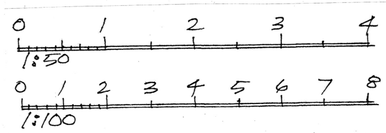

Notes:

All Dimensions must be checked on site and not scaled from this drawing

Contractor and client are reminded of their obligation under the Party Wall Act. If in doubt ask.
Contractor is to confirm all below ground drain run direction and invert levels.

	Date	Revisions
A	MARCH 2024	PLANNING REV.

copyright

TIM CORDING
Architectural and Planning Services
3 Whitethorn Drive,
Brighton BN1 5LH
Tel: 07766647320
E: tim_cording@hotmail.co.uk

Client
MR & MRS. GIBBS.

Job Title
DND STOREY EXTENSION AT SIDE & REAR.

Drawing Title
60 CROSS ROAD.
SOUTHWICK.
W – SUSSEX.

Scale 1:50

Date FEB. 2024 | Drawn by

Drg.No. | Rev