ALL NEW MATERIALS TO BE CAREFULLY SELECTED TO MATCH EXISTING.

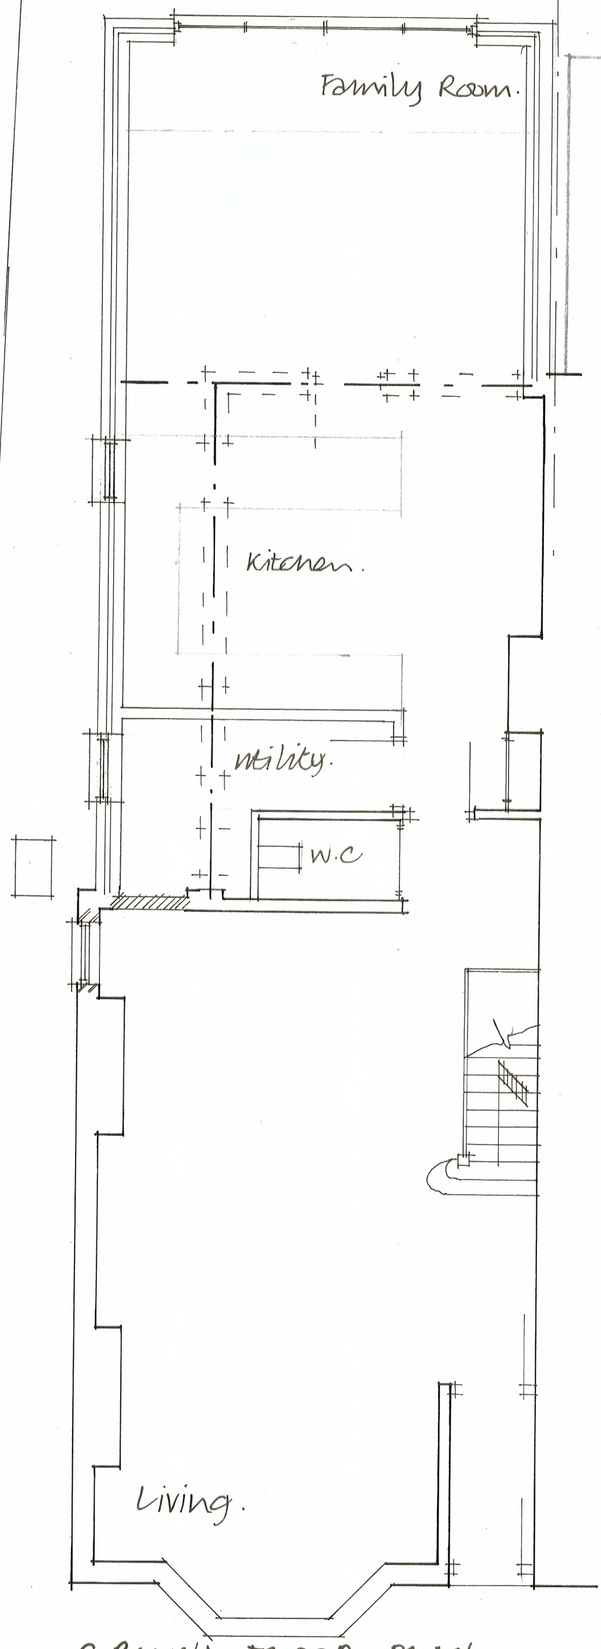

GROUND FLOOR PLAN — PROPOSED.

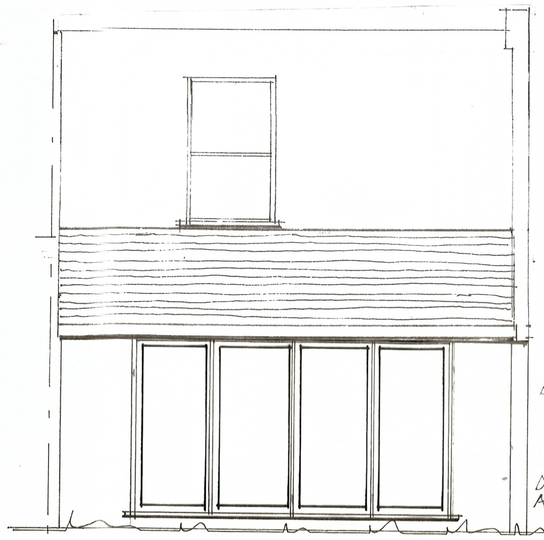

REAR ELEVATION — PROPOSED. — EAST.

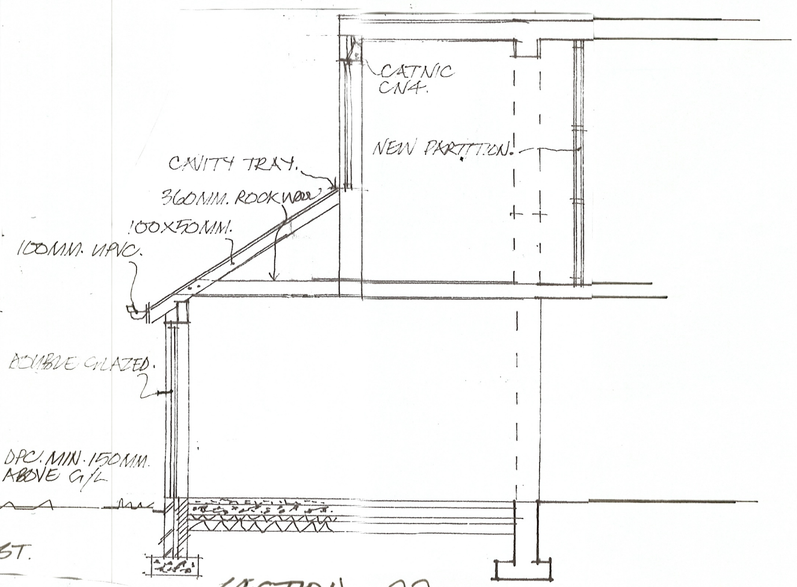

SECTION — aa.

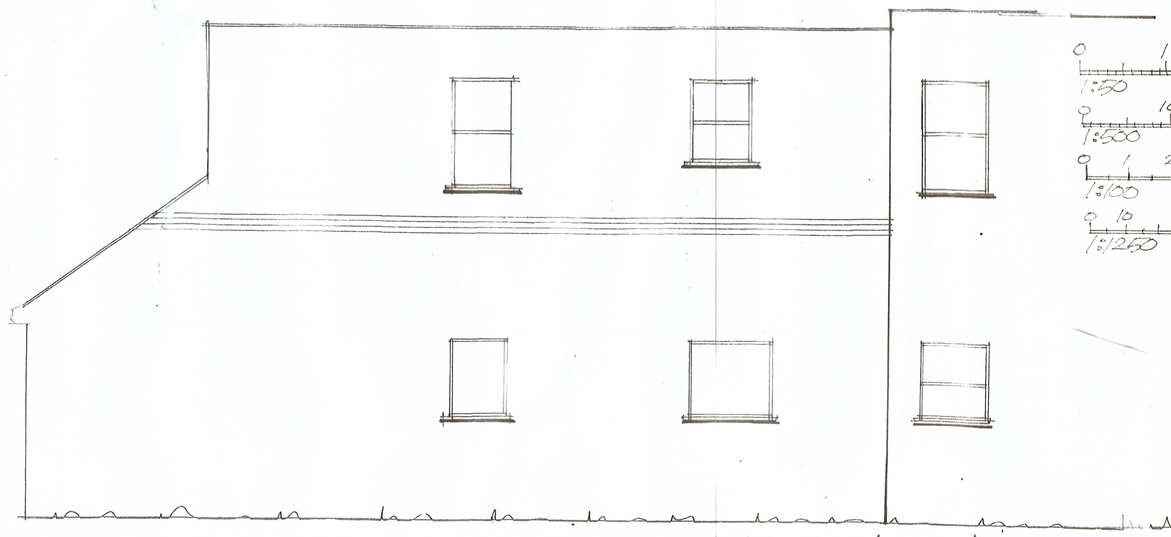

SIDE ELEVATION — PROPOSED. — NORTH.

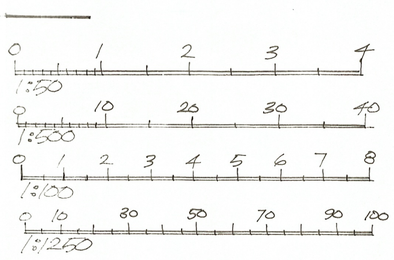



1:1250

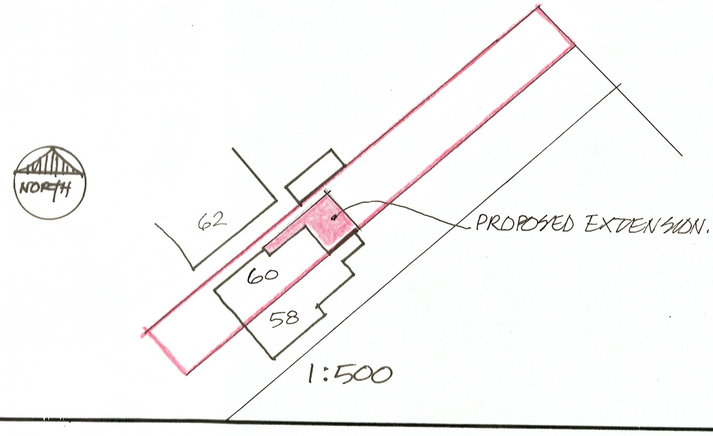

1:500

Notes

All Dimensions must be checked on site. Do not scaled from this drawing.

Contractor and client are reminded of their obligation under the Party Wall Act. If in doubt ask.
Contractor is to confirm all below ground drainage run direction and invert levels.

Rev	Date	Revisions
A		MINOR PLANNING REVISIONS.

copyright

TIM CORDING
Architectural and Planning Services
3 Whitethorn Drive,
Brighton BN1 5LH
Tel: 07766647320
E: tim_cording@hotmail.co.uk

Client: MR & MRS. GIBBS.

Job Title: GROUND & FIRST FLOOR EXTENSION.

Drawing Title: 60 CROSS ROAD. SOUTHWICK. W-SUSSEX.

Scale: 1:50

Date: FEB. 2023 | Drawn by

Drg.No. | Rev

Paper Size A2