Revisions

Drawing Number 2017/81	Sheet 1 of 1
Size A3	Scale 1:500,1:1250

Project

Site Plan
August 2017

Job Title

45 Upper Kingstone Lane,
Shoreham By Sea
West Sussex
BN43 6TG

Do Not scale from this drawing except for planning as photocopies will be subject to distortion
Drawings to be read in conjunction with all other Designers and structural engineers contract drawings and specifications:
Any discrepancies must be brought to the attention of the Designer immediately
The contractor must verify all dimensions by site measurement before ordering materials or manufacturing components
Substitute materials and products to those named will be acceptable if proven to be of equal or higher performance and not in conflict with other elements

M. J. Humphrey

Design - Surveying - Planning

RICS cable chartered association of building engineers

Mel Humphrey 07701055182

RICS C.Build E MCABE

39 Northease Drive
Hove
East Sussex
BN3 8PQ mel_humphrey_uk@yahoo.co.uk

Site Plan - 1:500


5 0 5 10 15 20 25


SCALE 500 m
1:

Site Plan - 1:1250

10 0 10 20 30 40 50

SCALE 1250 m
1:

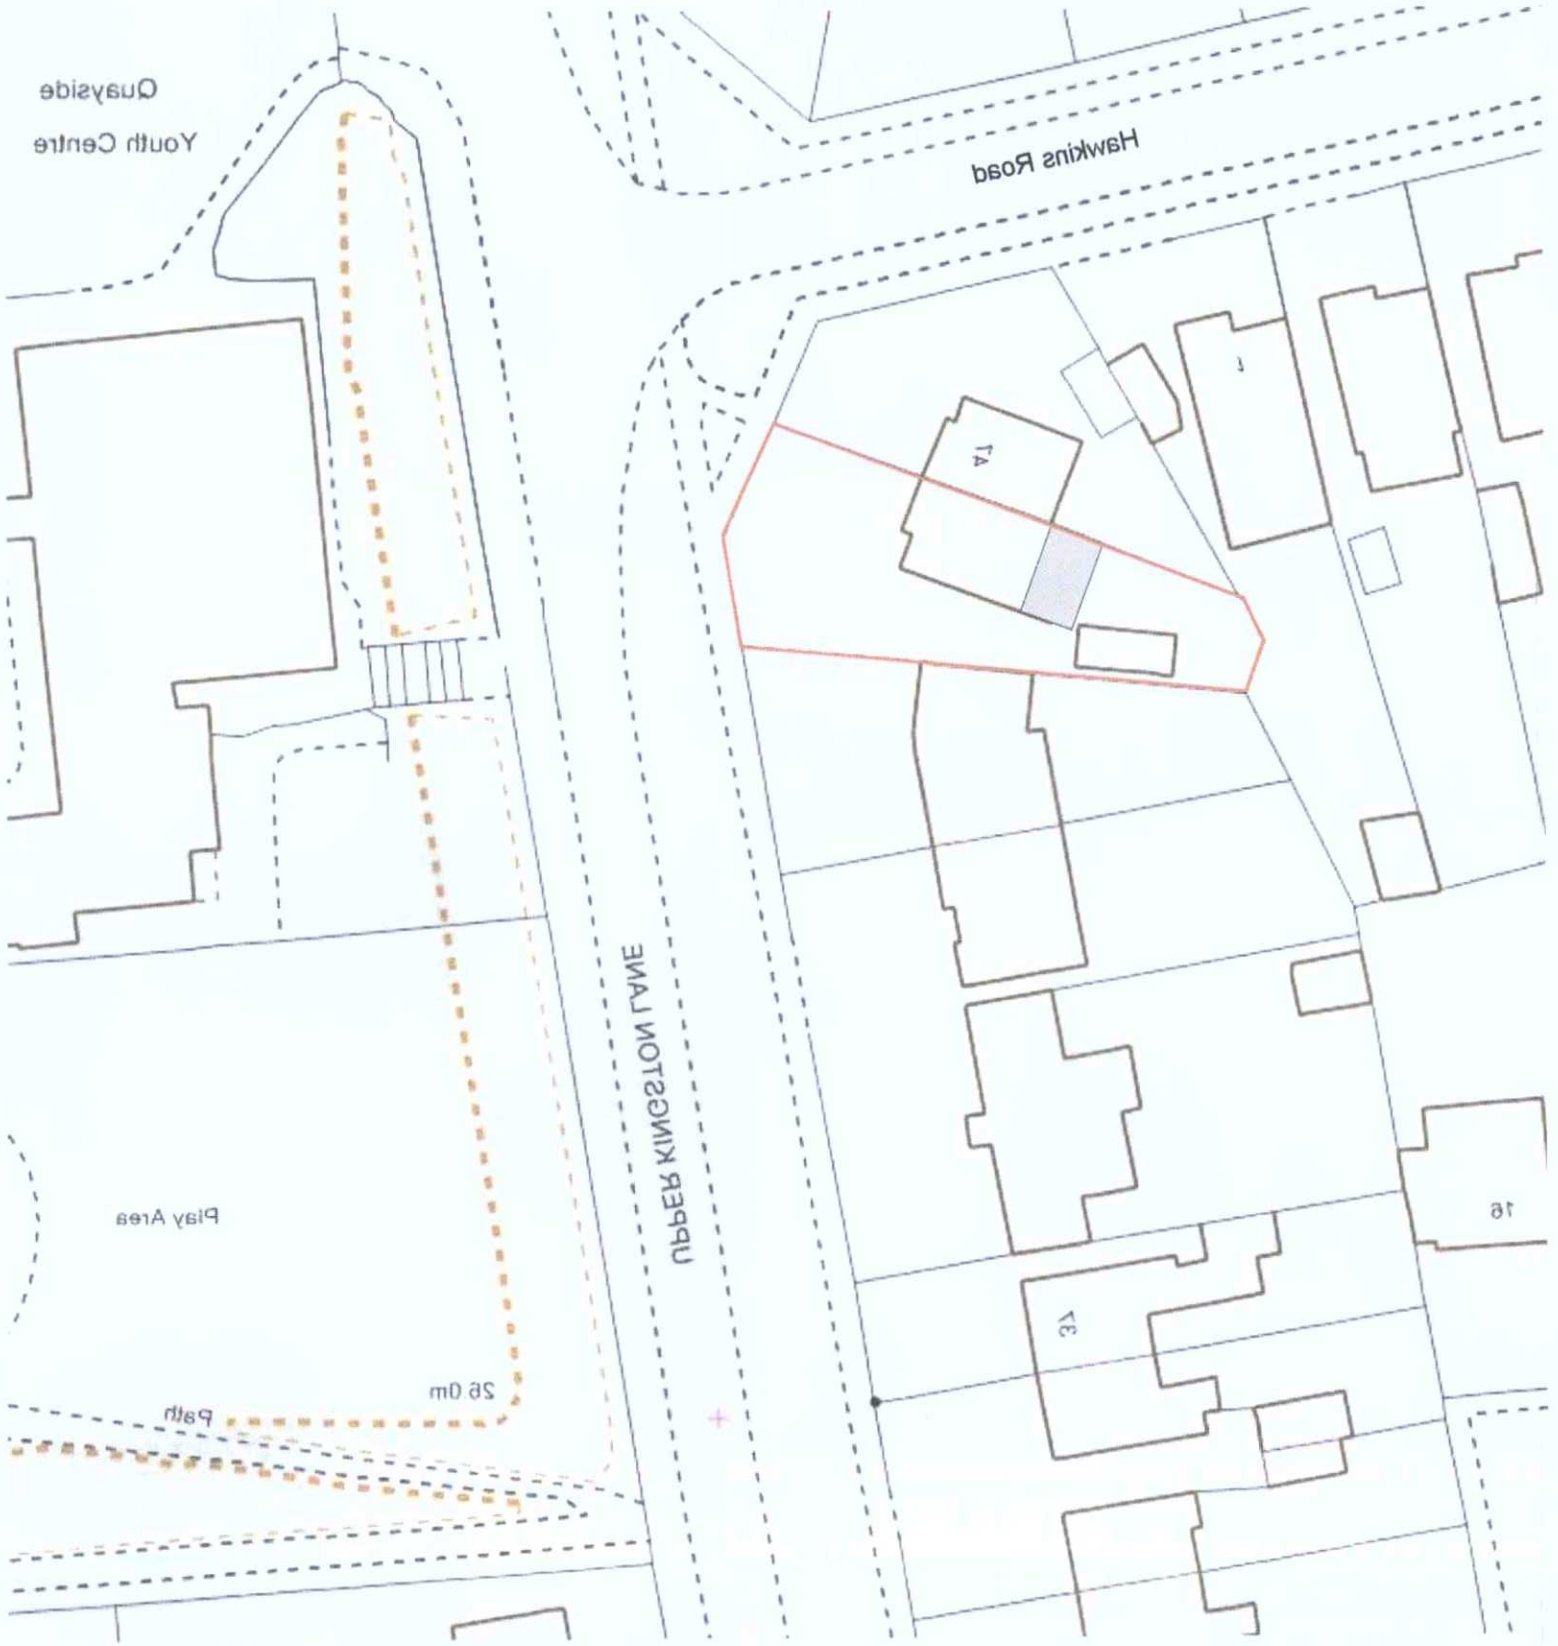

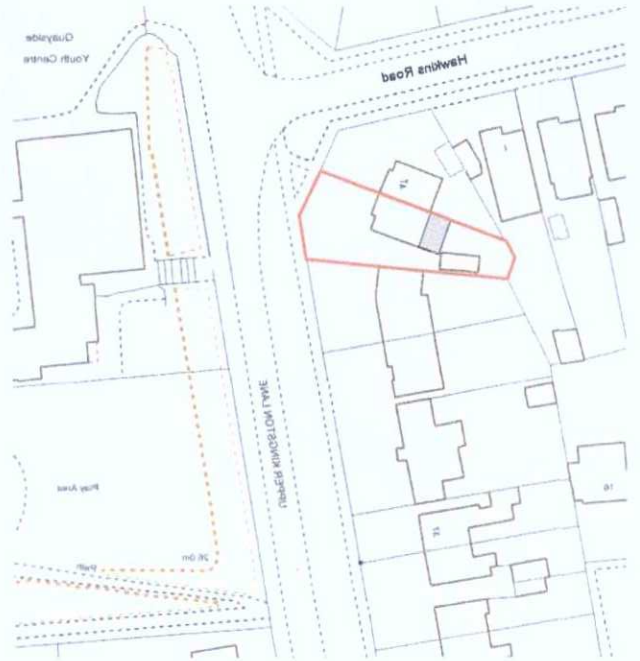

ADUR & WORTHING
PLANNING SERVICES

PLAN AWDM/1322/17	DATE VALID 24 AUG 2017

North