NOTES

1. This drawing must be read in conjunction with all the relevant details for this project.
2. All work is to comply with the current requirements of the Building Regulations and allied legislation.
3. All dimensions are to be checked on site prior to the commencement of work and any discrepancy is to be reported to the relevant Construction Manager.
4. All contractors/sub contractors must ensure that they have the latest issue drawing and details before commencing work on site.
5. Figured dimensions take preference over scaled drawings - large scaled drawings take preference over smaller scale drawings.
6. All materials are to be used and installed in strict compliance with the manufacturers recommendations.
7. This drawing is copyright of the designer and must not be reproduced or used without the designer's permission.




REAR ELEVATION




FRONT ELEVATION




SIDE ELEVATION

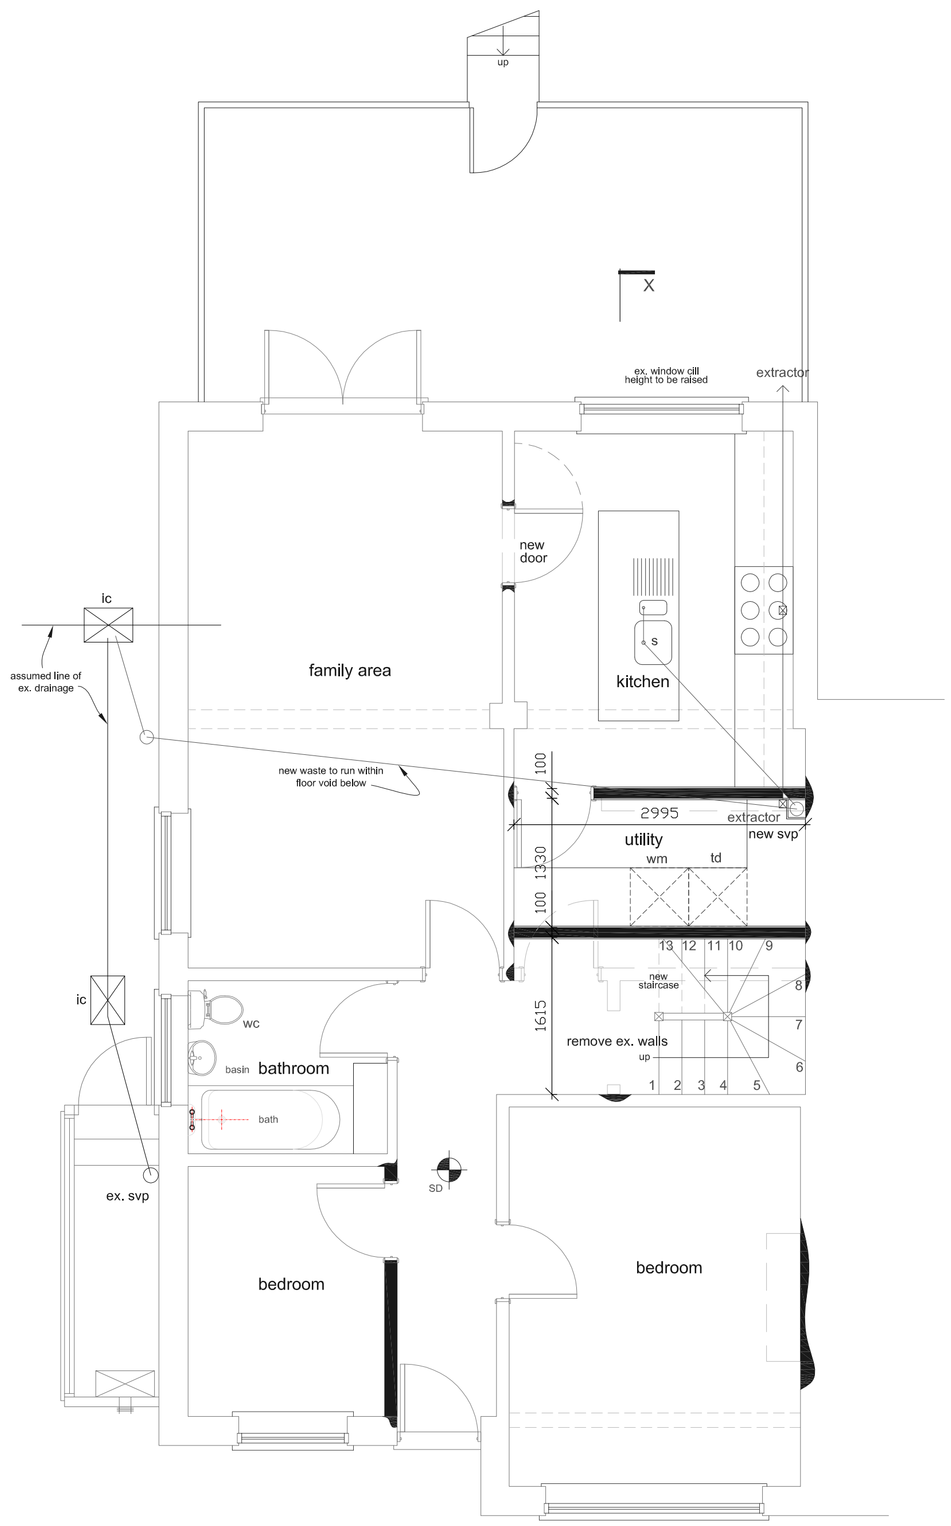

GROUND FLOOR PLAN

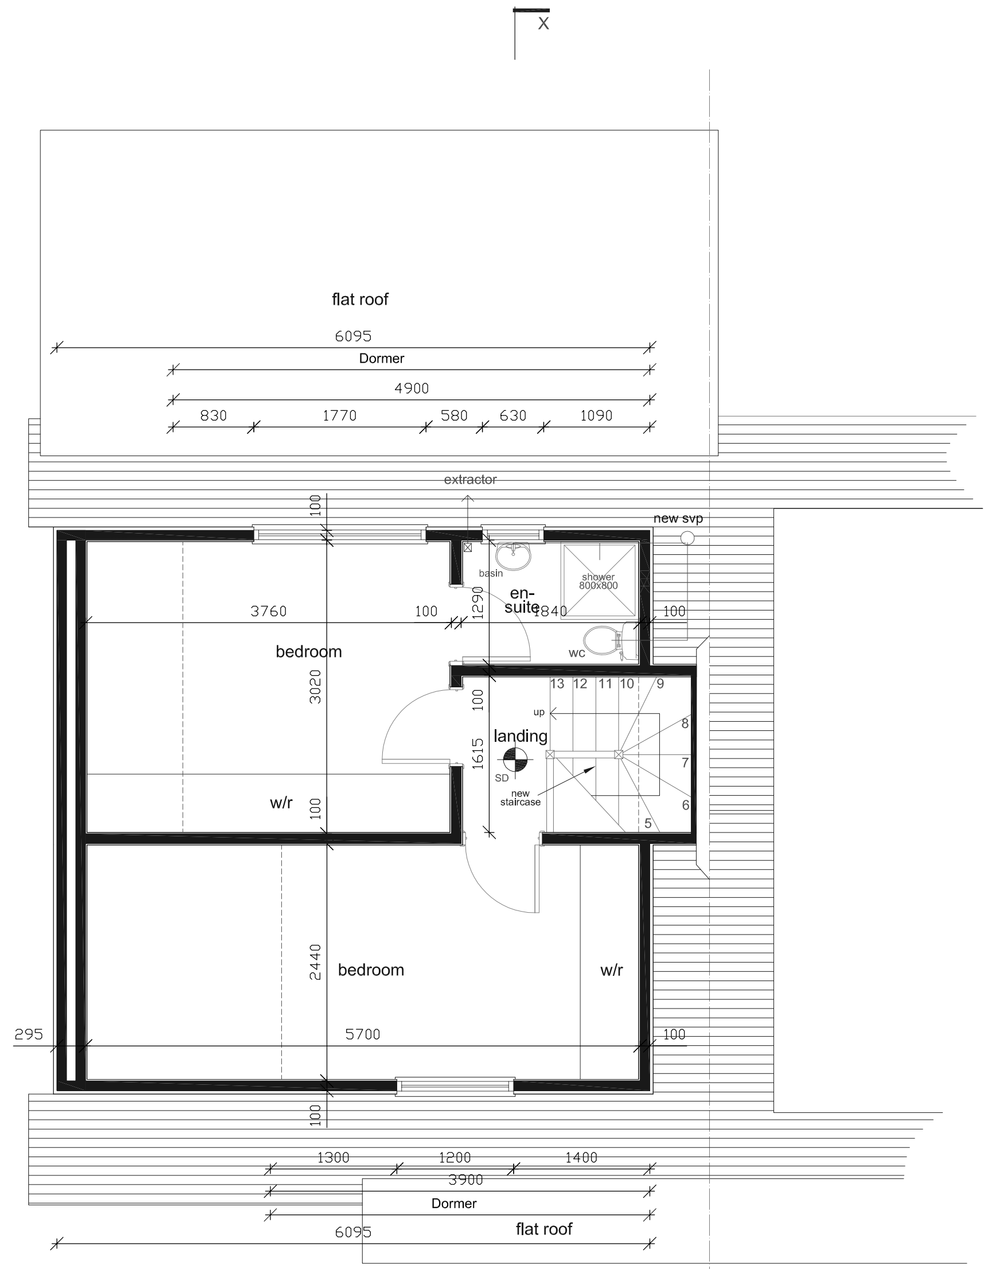

FIRST FLOOR PLAN

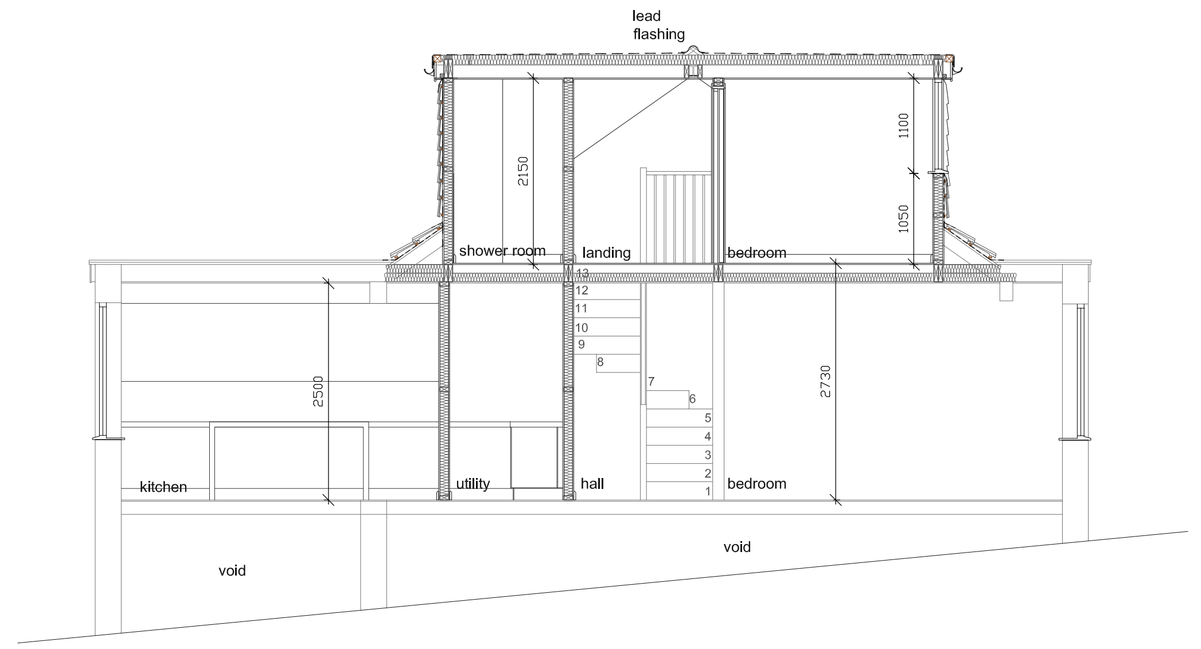

SECTION X - X

DMS Designs

ARCHITECTURAL SERVICES
E-Mail dmsdesigns@sky.com
Mobile: 07710093536

Job title :
46 HOWARD ROAD,
SOMPTING,
WEST SUSSEX.

Drawing title :
PROPOSED LOFT CONVERSION & INTERNAL ALTERATIONS.

Scale at A1 1:50, 1:100

Drawn D.M.S. Date APRIL 2008

Job N°. 304/08 Drawing N°. 02 Rev. C

Revisions
Rev A - 18-4-08 - Proposals amended as per the clients requirements.
Rev B - 20-3-09 - Proposals amended as per the planners requirements.
Rev C - 05-6-09 - Proposals amended as per the clients requirements.