

PROPOSED WEST VIEW 1:100

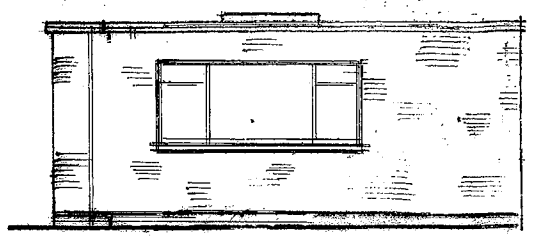

PROPOSED SOUTH VIEW 1:100

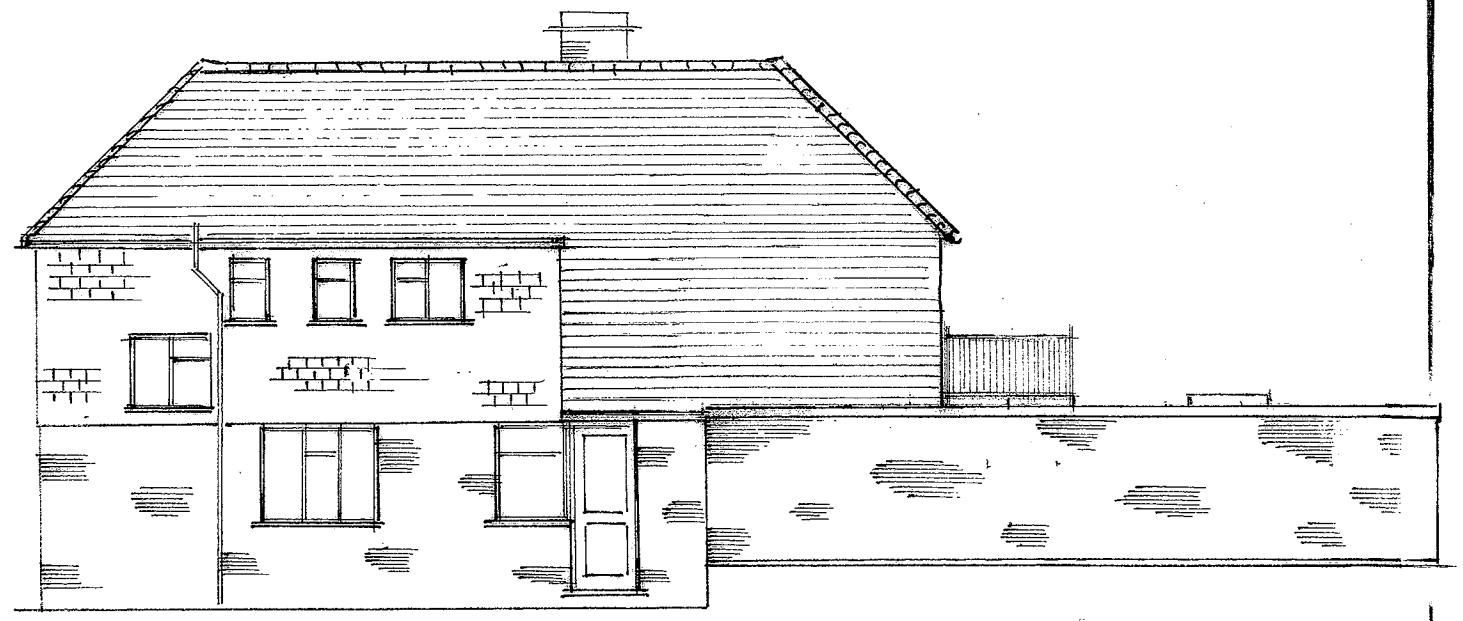

PROPOSED NORTH VIEW 1:100

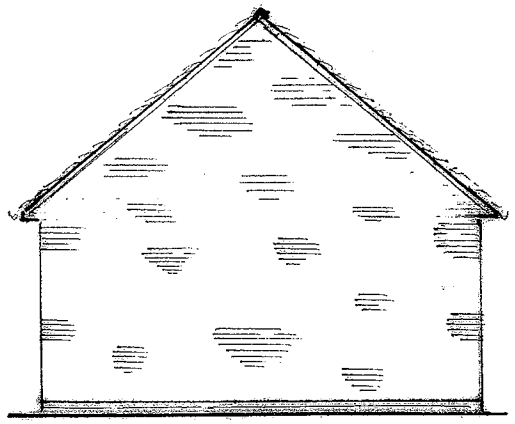

GARAGE SOUTH VIEW 1:100

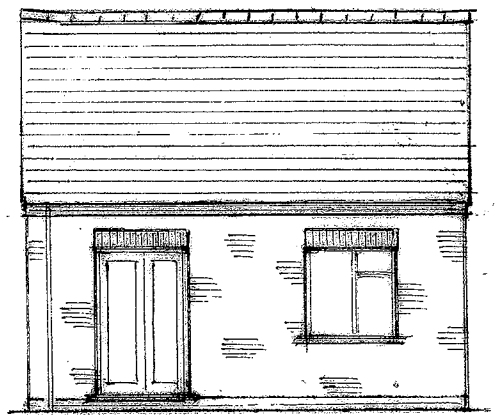

GARAGE EAST VIEW 1:100

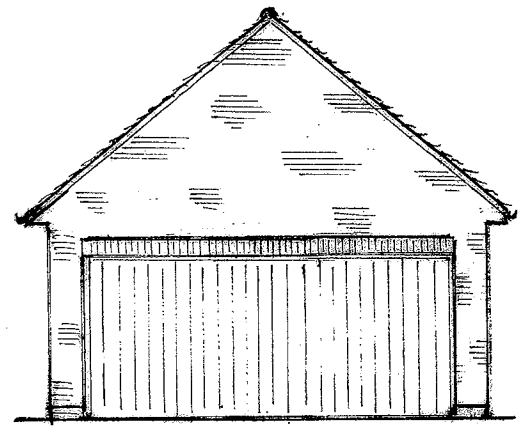

GARAGE NORTH VIEW 1:100

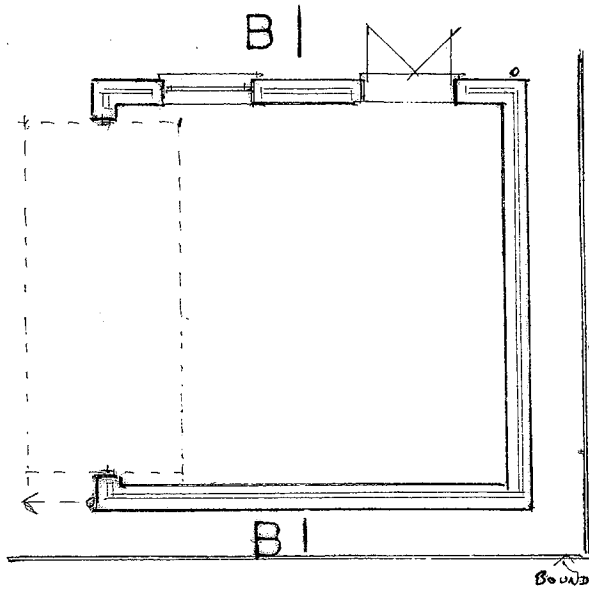

GARAGE PLAN 1:100

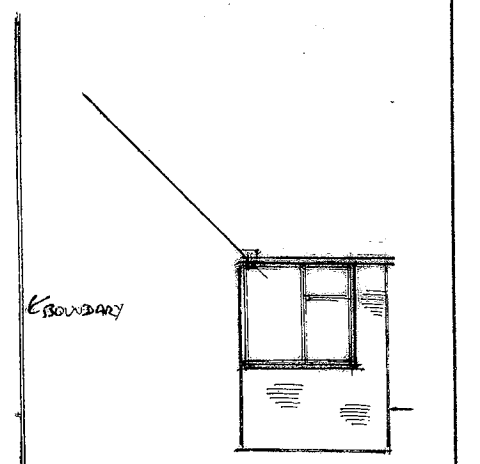

PROPOSED EAST VIEW 1:100

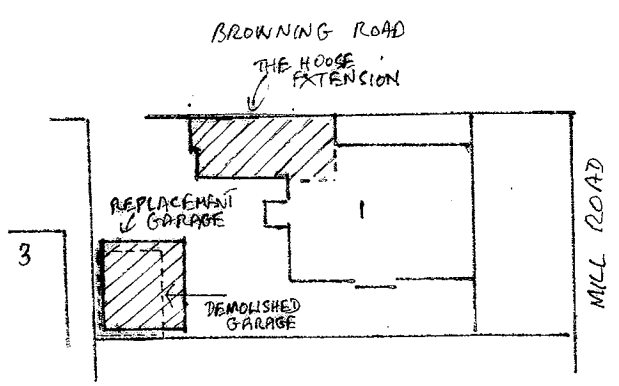

BLOCK PLAN 1:500

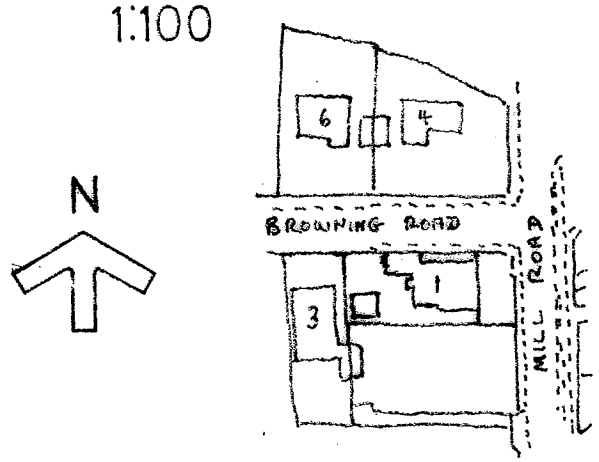

LOCATION PLAN 1:1250

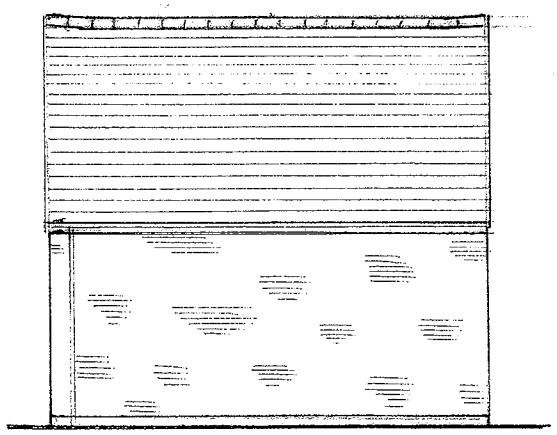

GARAGE WEST VIEW 1:100

1 BROWNING ROAD
NORTH LANCING BN15 0PY

PROPOSED 1 STOREY EXTENSION TO HOUSE & REPLACEMENT GARAGE

FOR MR C.G. & MRS S. MOLICA-FRANCO

PETER D. KING F.R.I.C.S.
CHARTERED SURVEYOR
26 HIGH STREET LITTLEHAMPTON BN17 5EE

AMENDED 21/05/2009

07 07 2007 20/8/2007 4/02/2008 6/02/2008 5/11/2008 DWG 3