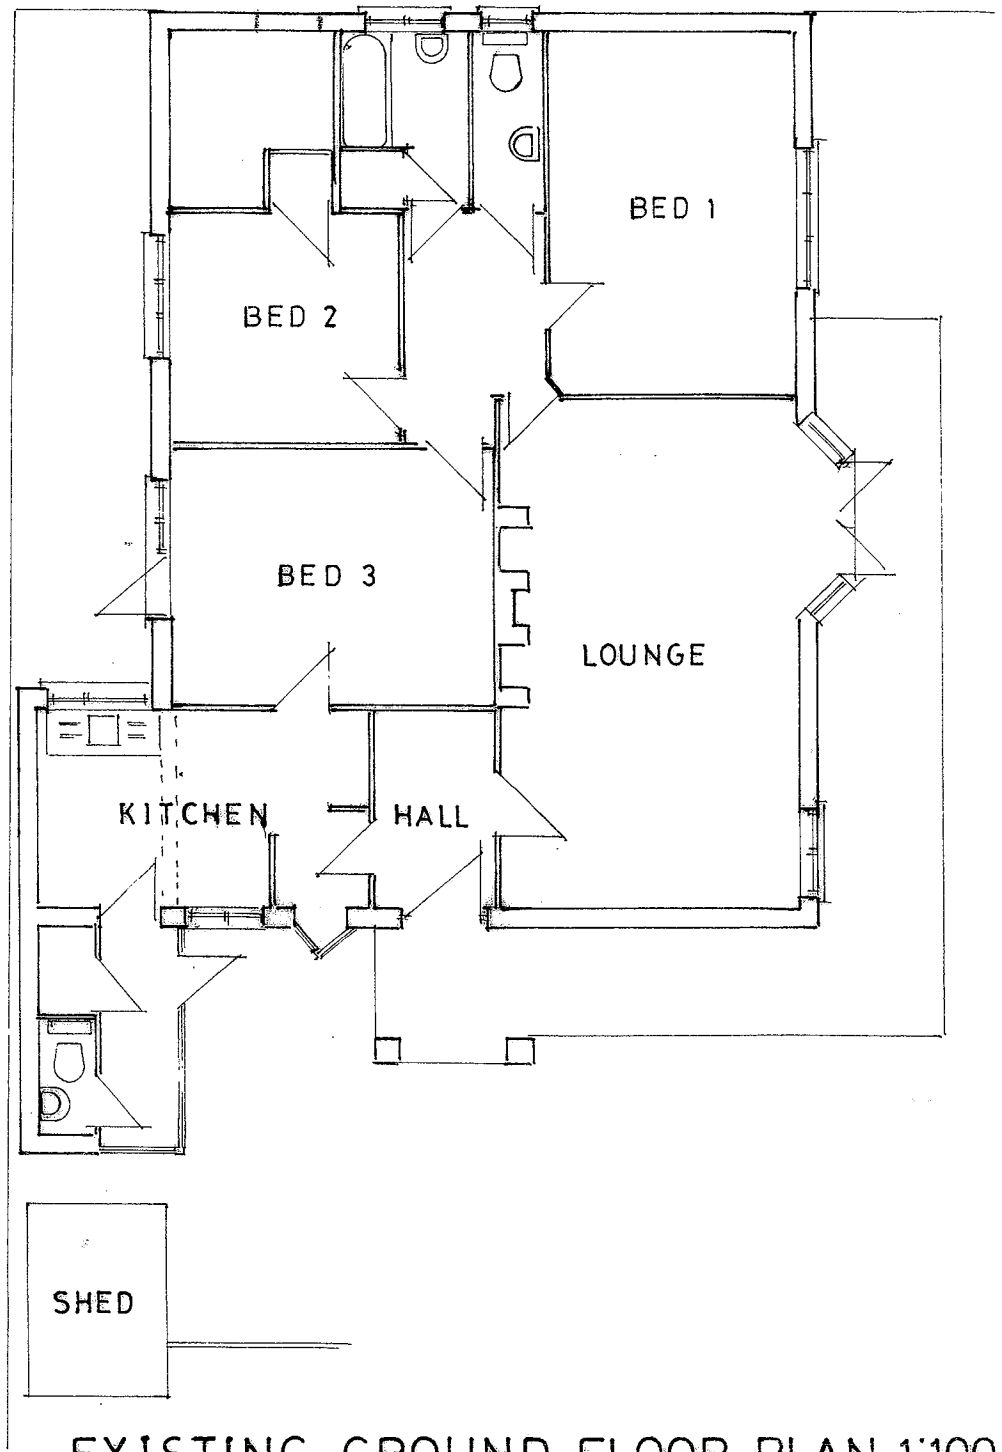

EXISTING GROUND FLOOR PLAN 1:100

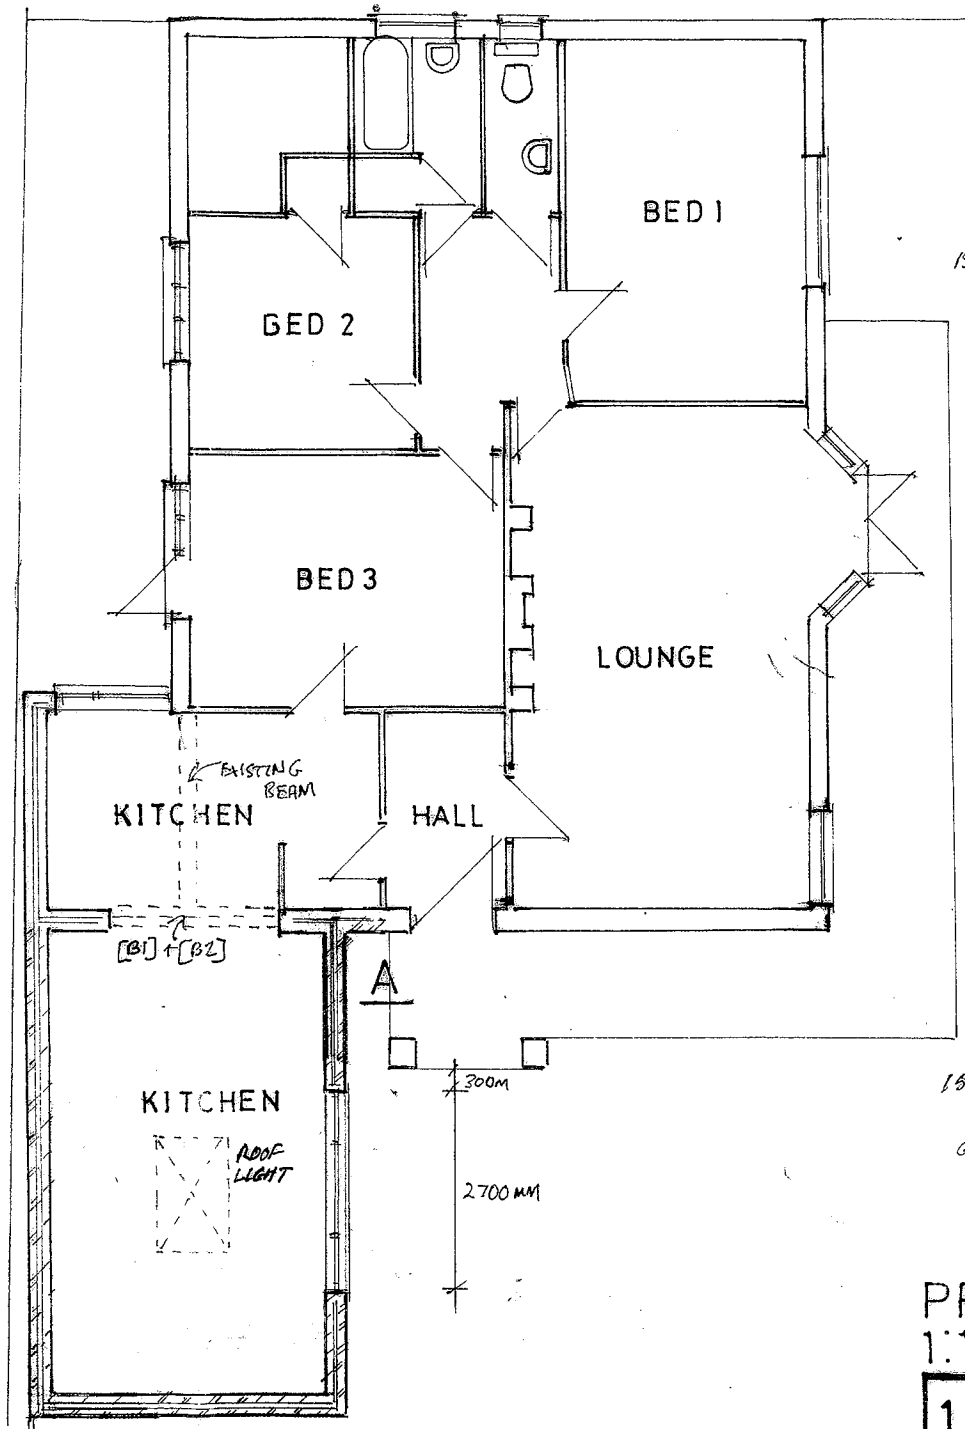

PROPOSED GROUND FLOOR PLAN 1:100

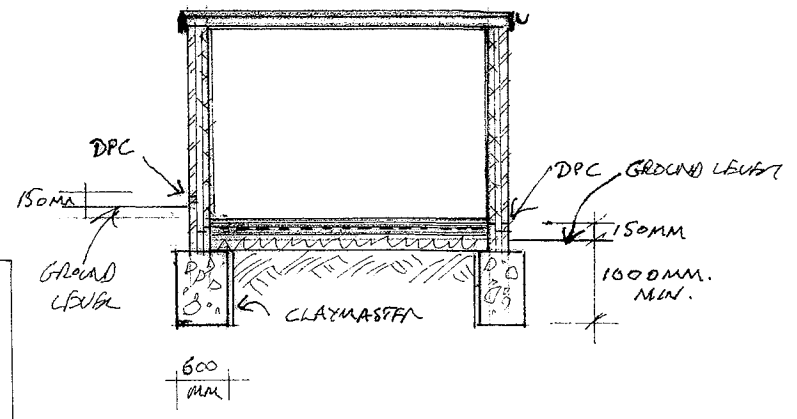

PROPOSED SECTION A-A
1:100

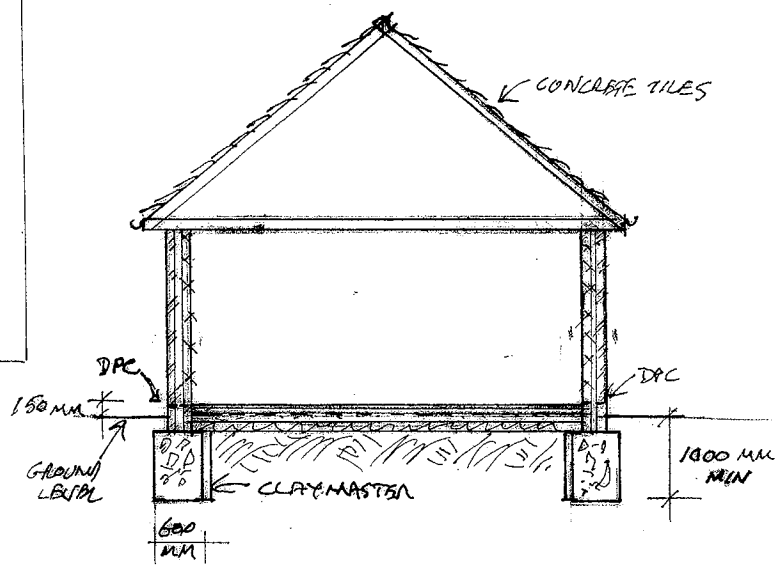

PROPOSED GARAGE SECTION B-B
1:100

1 BROWNING ROAD
NORTH LANCING BN15 0PY

PROPOSED 1 STOREY EXTENSION
TO HOUSE & REPLACEMENT GARAGE

FOR MR C.G. & MRS. S. MOLICA-FRANCO

PETER D. KING F.R.I.C.S.
CHARTERED SURVEYOR
26 HIGH STREET LITTLEHAMPTON BN17 5EE

AMENDED 21/05/2009

07 07 2007 20/8/2007 04/02/2008 16/07/2008 & 5/11/2008 DWG 2