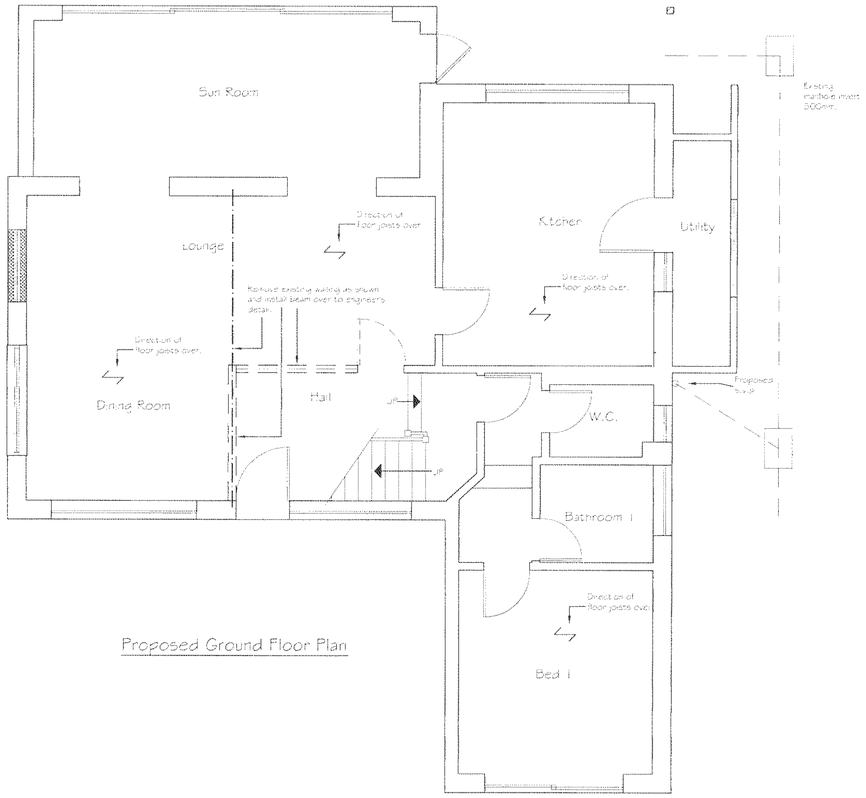

Proposed Ground Floor Plan

NOTE:
Existing roof is TDA trusses

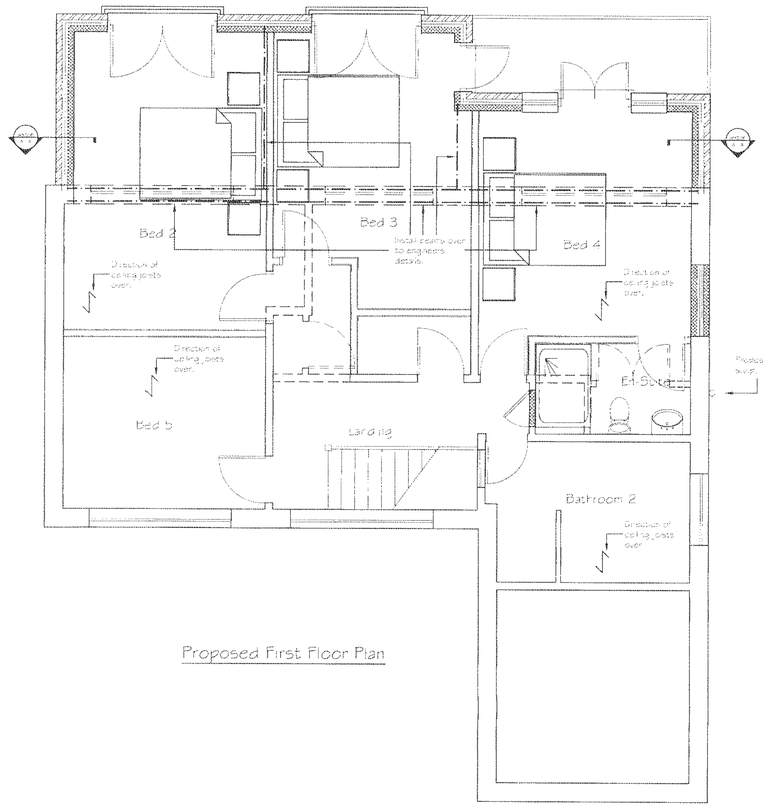

Proposed First Floor Plan

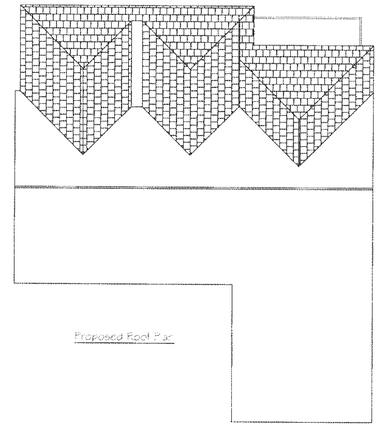

Proposed Roof Plan



Proposed Rear Elevation

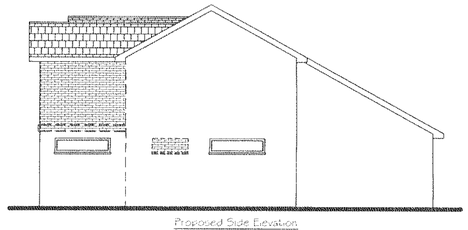

Proposed Side Elevation

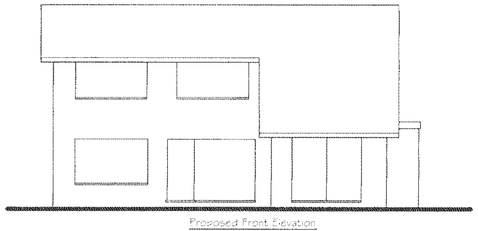

Proposed Front Elevation

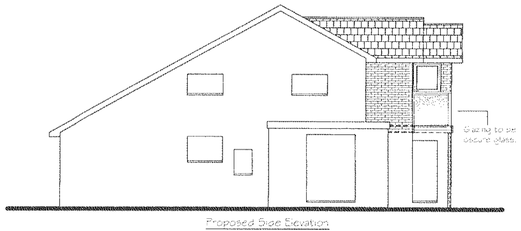

Proposed Side Elevation

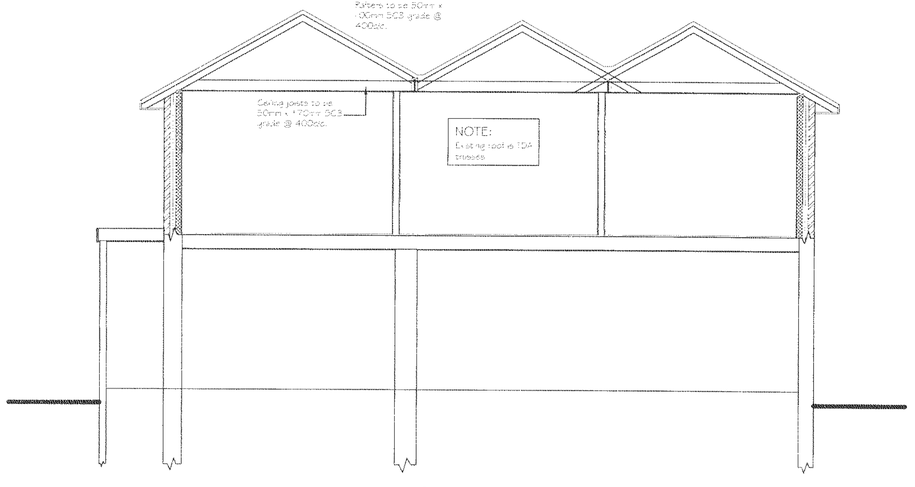

Section A - A

Approved
30 APR 2009

Tony Rogers
Building Consultants
Address: 40 Dawn Crescent, Upper Beeding
West Sussex, BN44 3WH
Telephone: 01903 815225 Fax: 01903 815225

Rev.	Date:	Revision Description:
A	Aug 08	Changes to balcony to planning
		Officer's requirements
B	March 09	Changes to gable roofs from
		hip and juliette balconies

Client: MR & MRS ORAM

Address: 71 Beach Green
Shoreham-By-Sea
West Sussex

Project: Proposed First Floor
Rear Extension

Scale: 1:50 1:100

Date: JUNE 2008

Drawing No: 08/452/01

Drawn By: AJM Revision: 3