



West Elevation - Proposed (No Visible Impact)

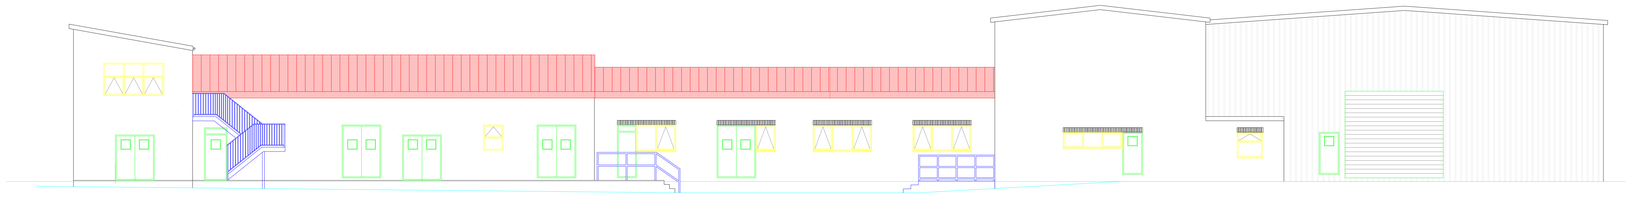


South Elevation -Proposed

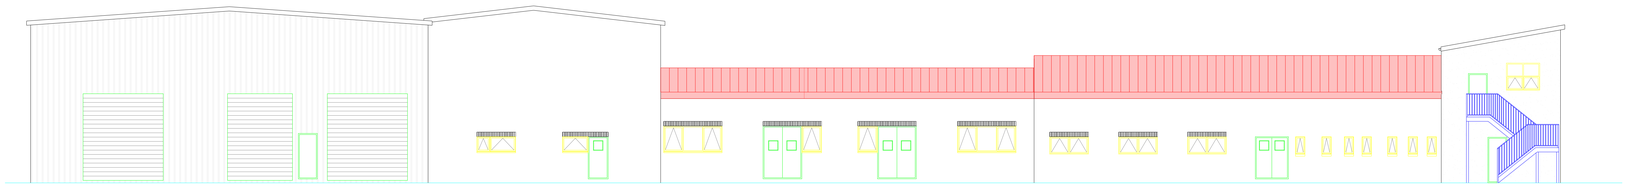

North Elevation - Proposed



East Elevation - Proposed (No Visible Impact)

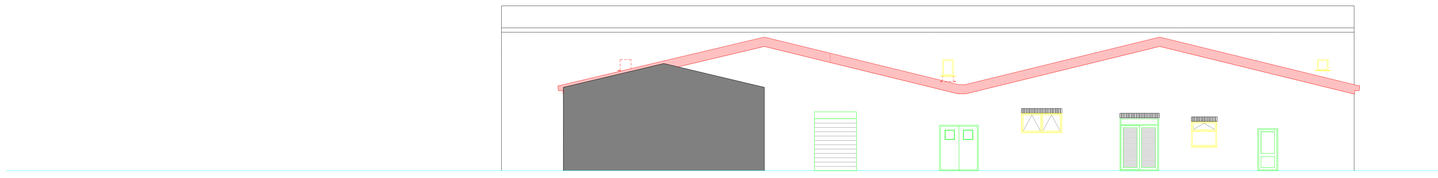

Section A - Proposed



PROPOSED MATERIAL - GARLAND R-MER CLAD 120MM

PROPOSED ELEVATIONS

Scale 1:100

Scale in Metres

0 1 2 3 4 5 10

NOTES:

1. Do not scale from this drawing, except for Planning.
2. All dimensions are in millimetres / metres unless stated otherwise.

Rev	Description	By	Date

AMENDMENTS

Drawing Status:
FOR INFORMATION

EarlKendrick
Project & Building Consultancy

Earl Kendrick
MARITIME HOUSE
BASIN ROAD NORTH
PORTSLADE

Property Title:
UNIT 9, COMMERCE WAY BN15 8TA

Drawing Title:
PROPOSED ELEVATIONS

Scale @ A0:	Date:	
1:100	19-06-2024	
UPRN:	Drawn By: TB	Checked By:
Drawing No: EKA231790/TB/03		Rev: 1