



EXISTING GROUND FLOOR PLAN
SCALE 1:50

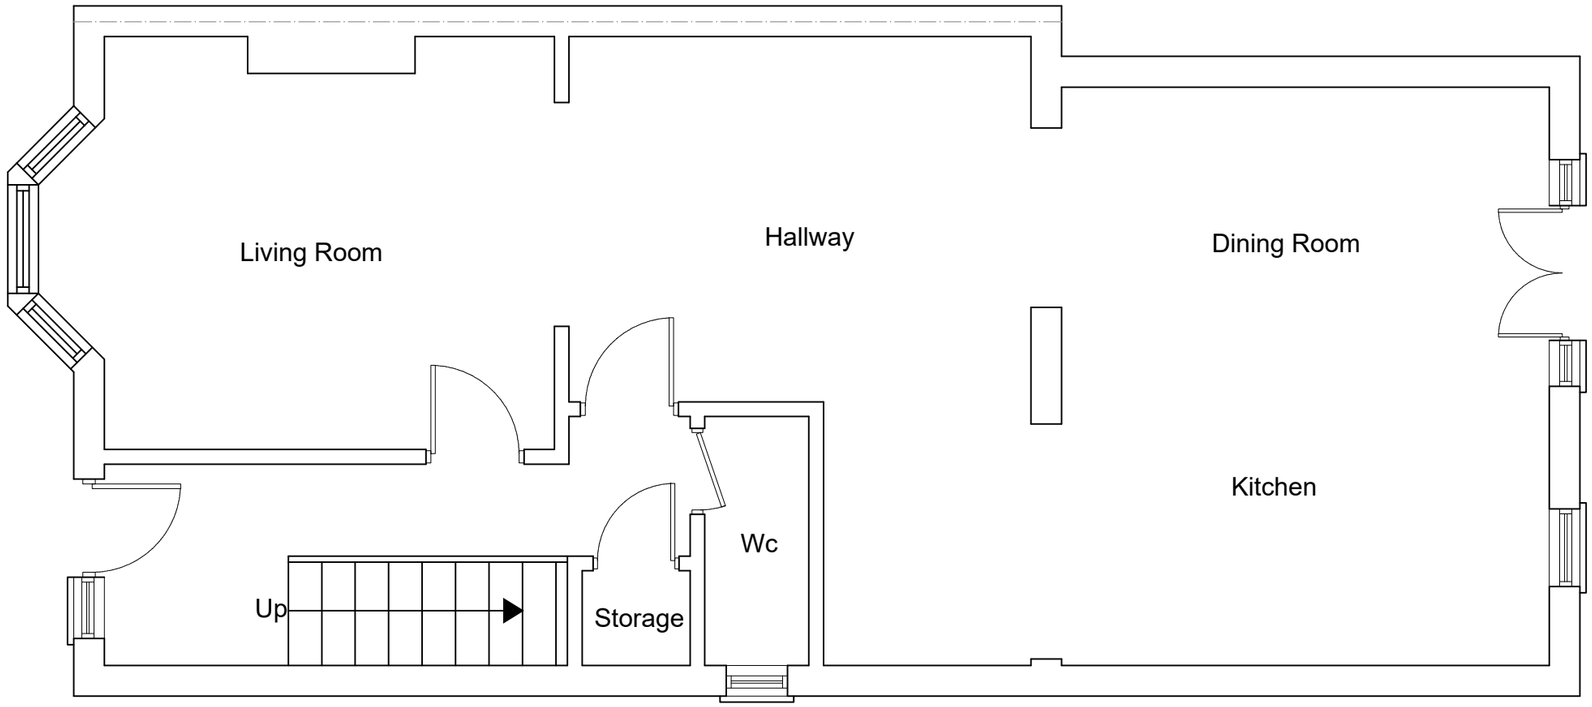

EXISTING FIRST FLOOR PLAN
SCALE 1:50

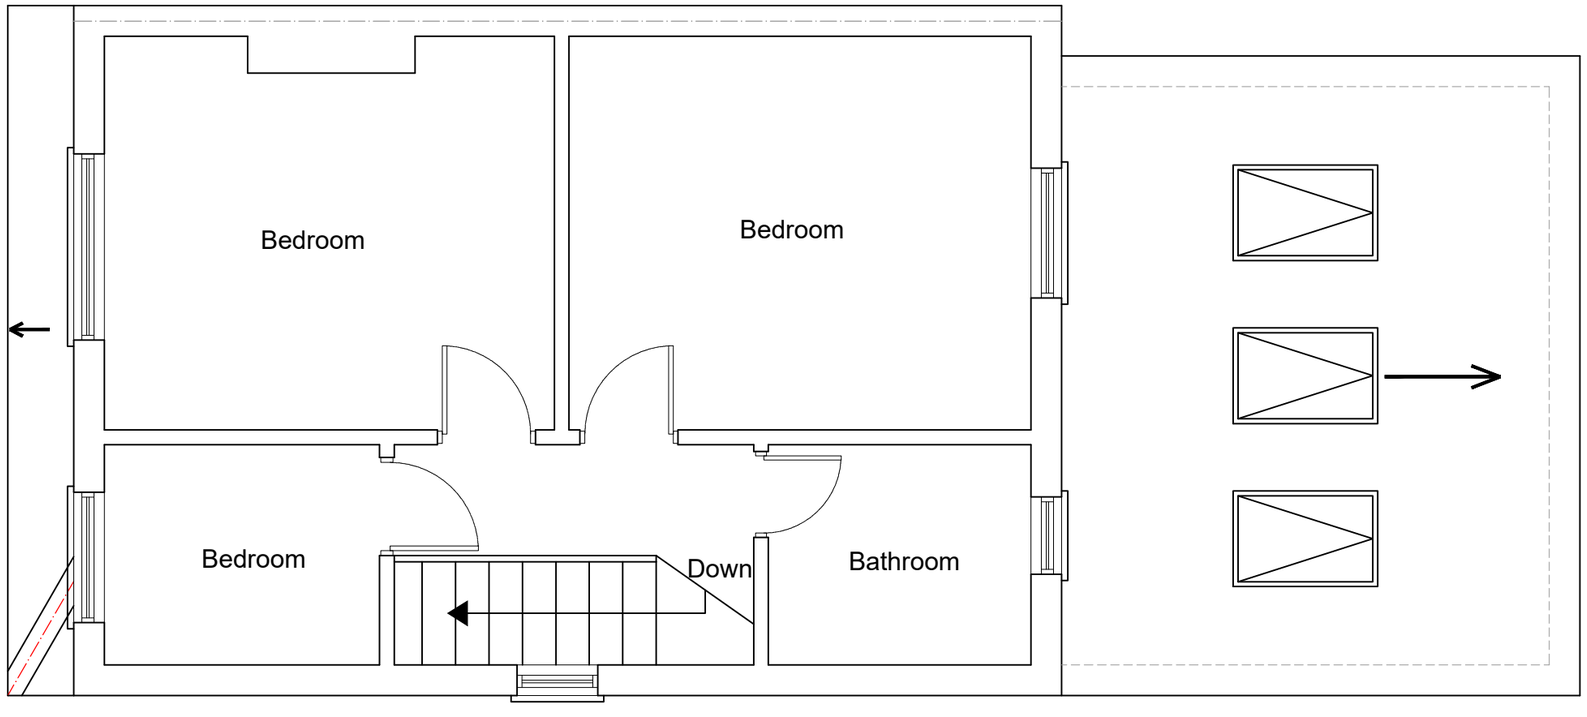

fastPlans

www.FastPlansUK.co.uk

Project: Loft Conversion with Dormer to Rear.

Address: 45 IRENE AVE,BN15 9NY

Scale:	Dwg. no:
1:50 @ A3	A01 REV1
Drawn by:	Date Drawn:
O.B.S	18-JUNE-2024

For Drawings Tel: 0208 154 5569

E-mail: plans@FastPlansUK.co.uk