

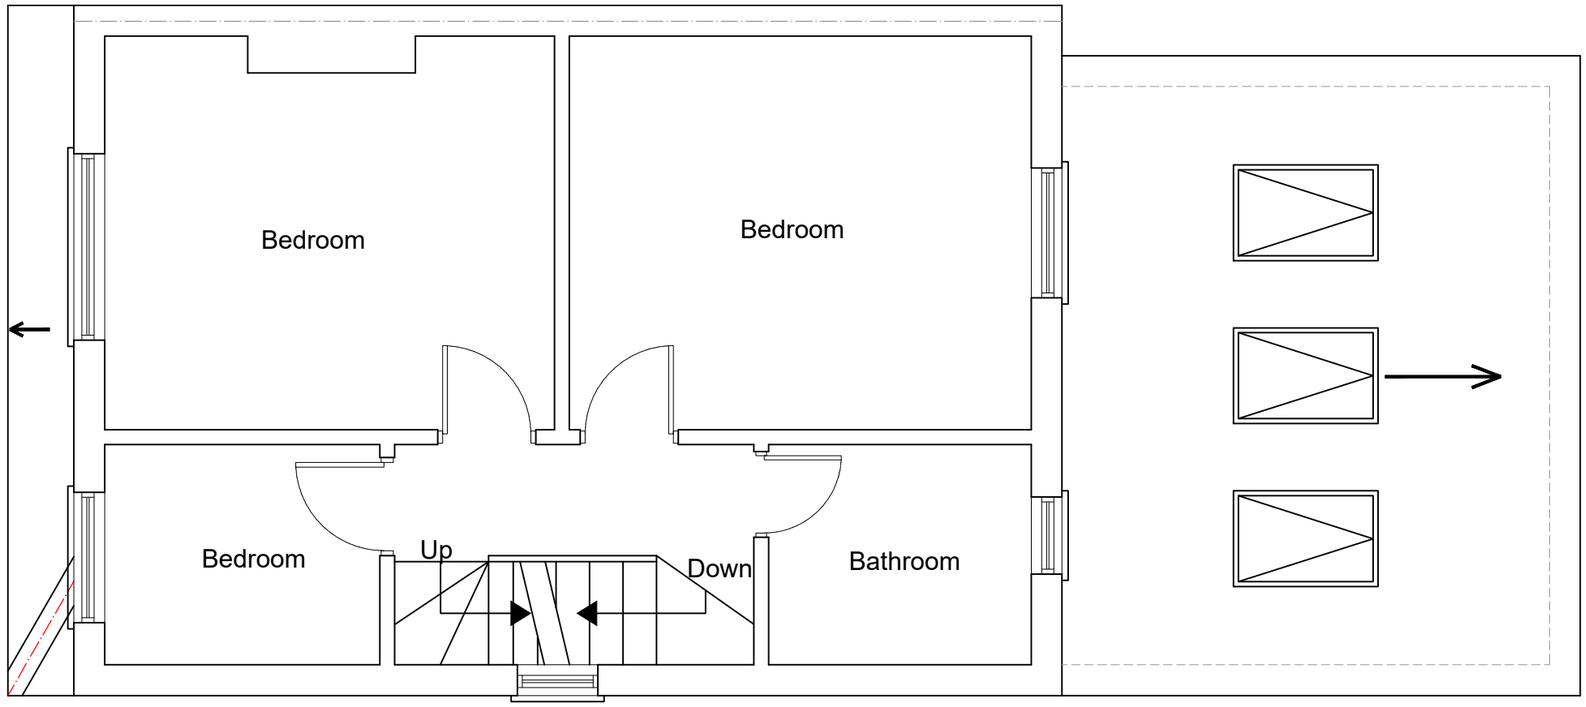


PROPOSED FIRST FLOOR PLAN
SCALE 1:50

All dimensions are approximate
and must be checked on site

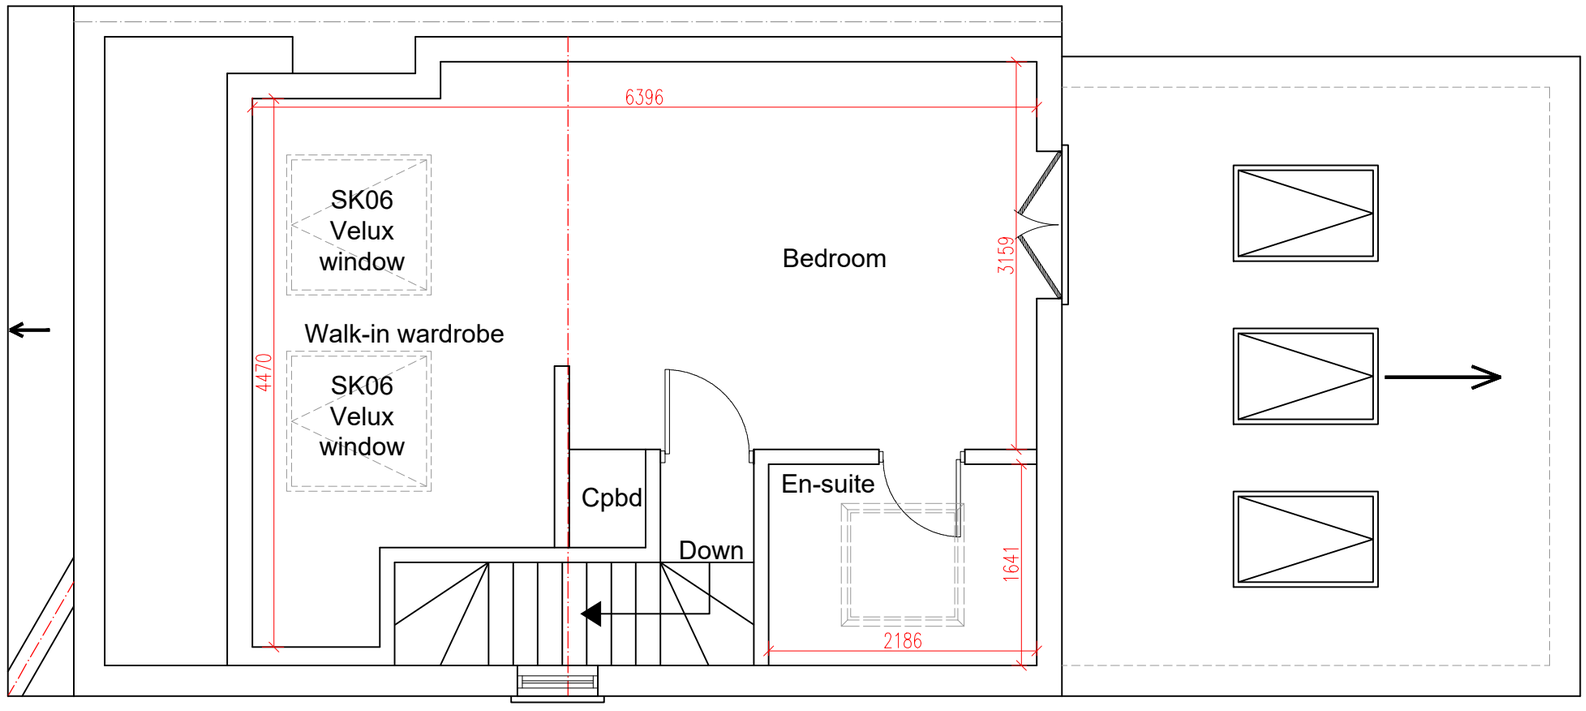

PROPOSED LOFT PLAN
SCALE 1:50

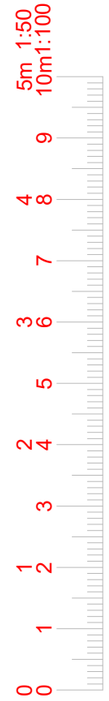

fastPlans

www.FastPlansUK.co.uk

Project: Loft Conversion with Dormer to Rear.	
Address: 45 IRENE AVE,BN15 9NY	
Scale: 1:50 @ A3	Dwg. no: A03 REV1
Drawn by: O.B.S	Date Drawn: 18-JUNE-2024

For Drawings Tel: 0208 154 5569
E-mail: plans@FastPlansUK.co.uk