
This drawing is copyright and may not be copied or reproduced without the written consent of this practice


The contractor is responsible for setting out and must check all levels and dimensions prior to work being put in hand

The Architect is to be immediately notified of any suspect omissions or discrepancies

REV	DATE	COMMENT	REV BY
A	28.01.26	Amendments in response to conservation officer comments	FB

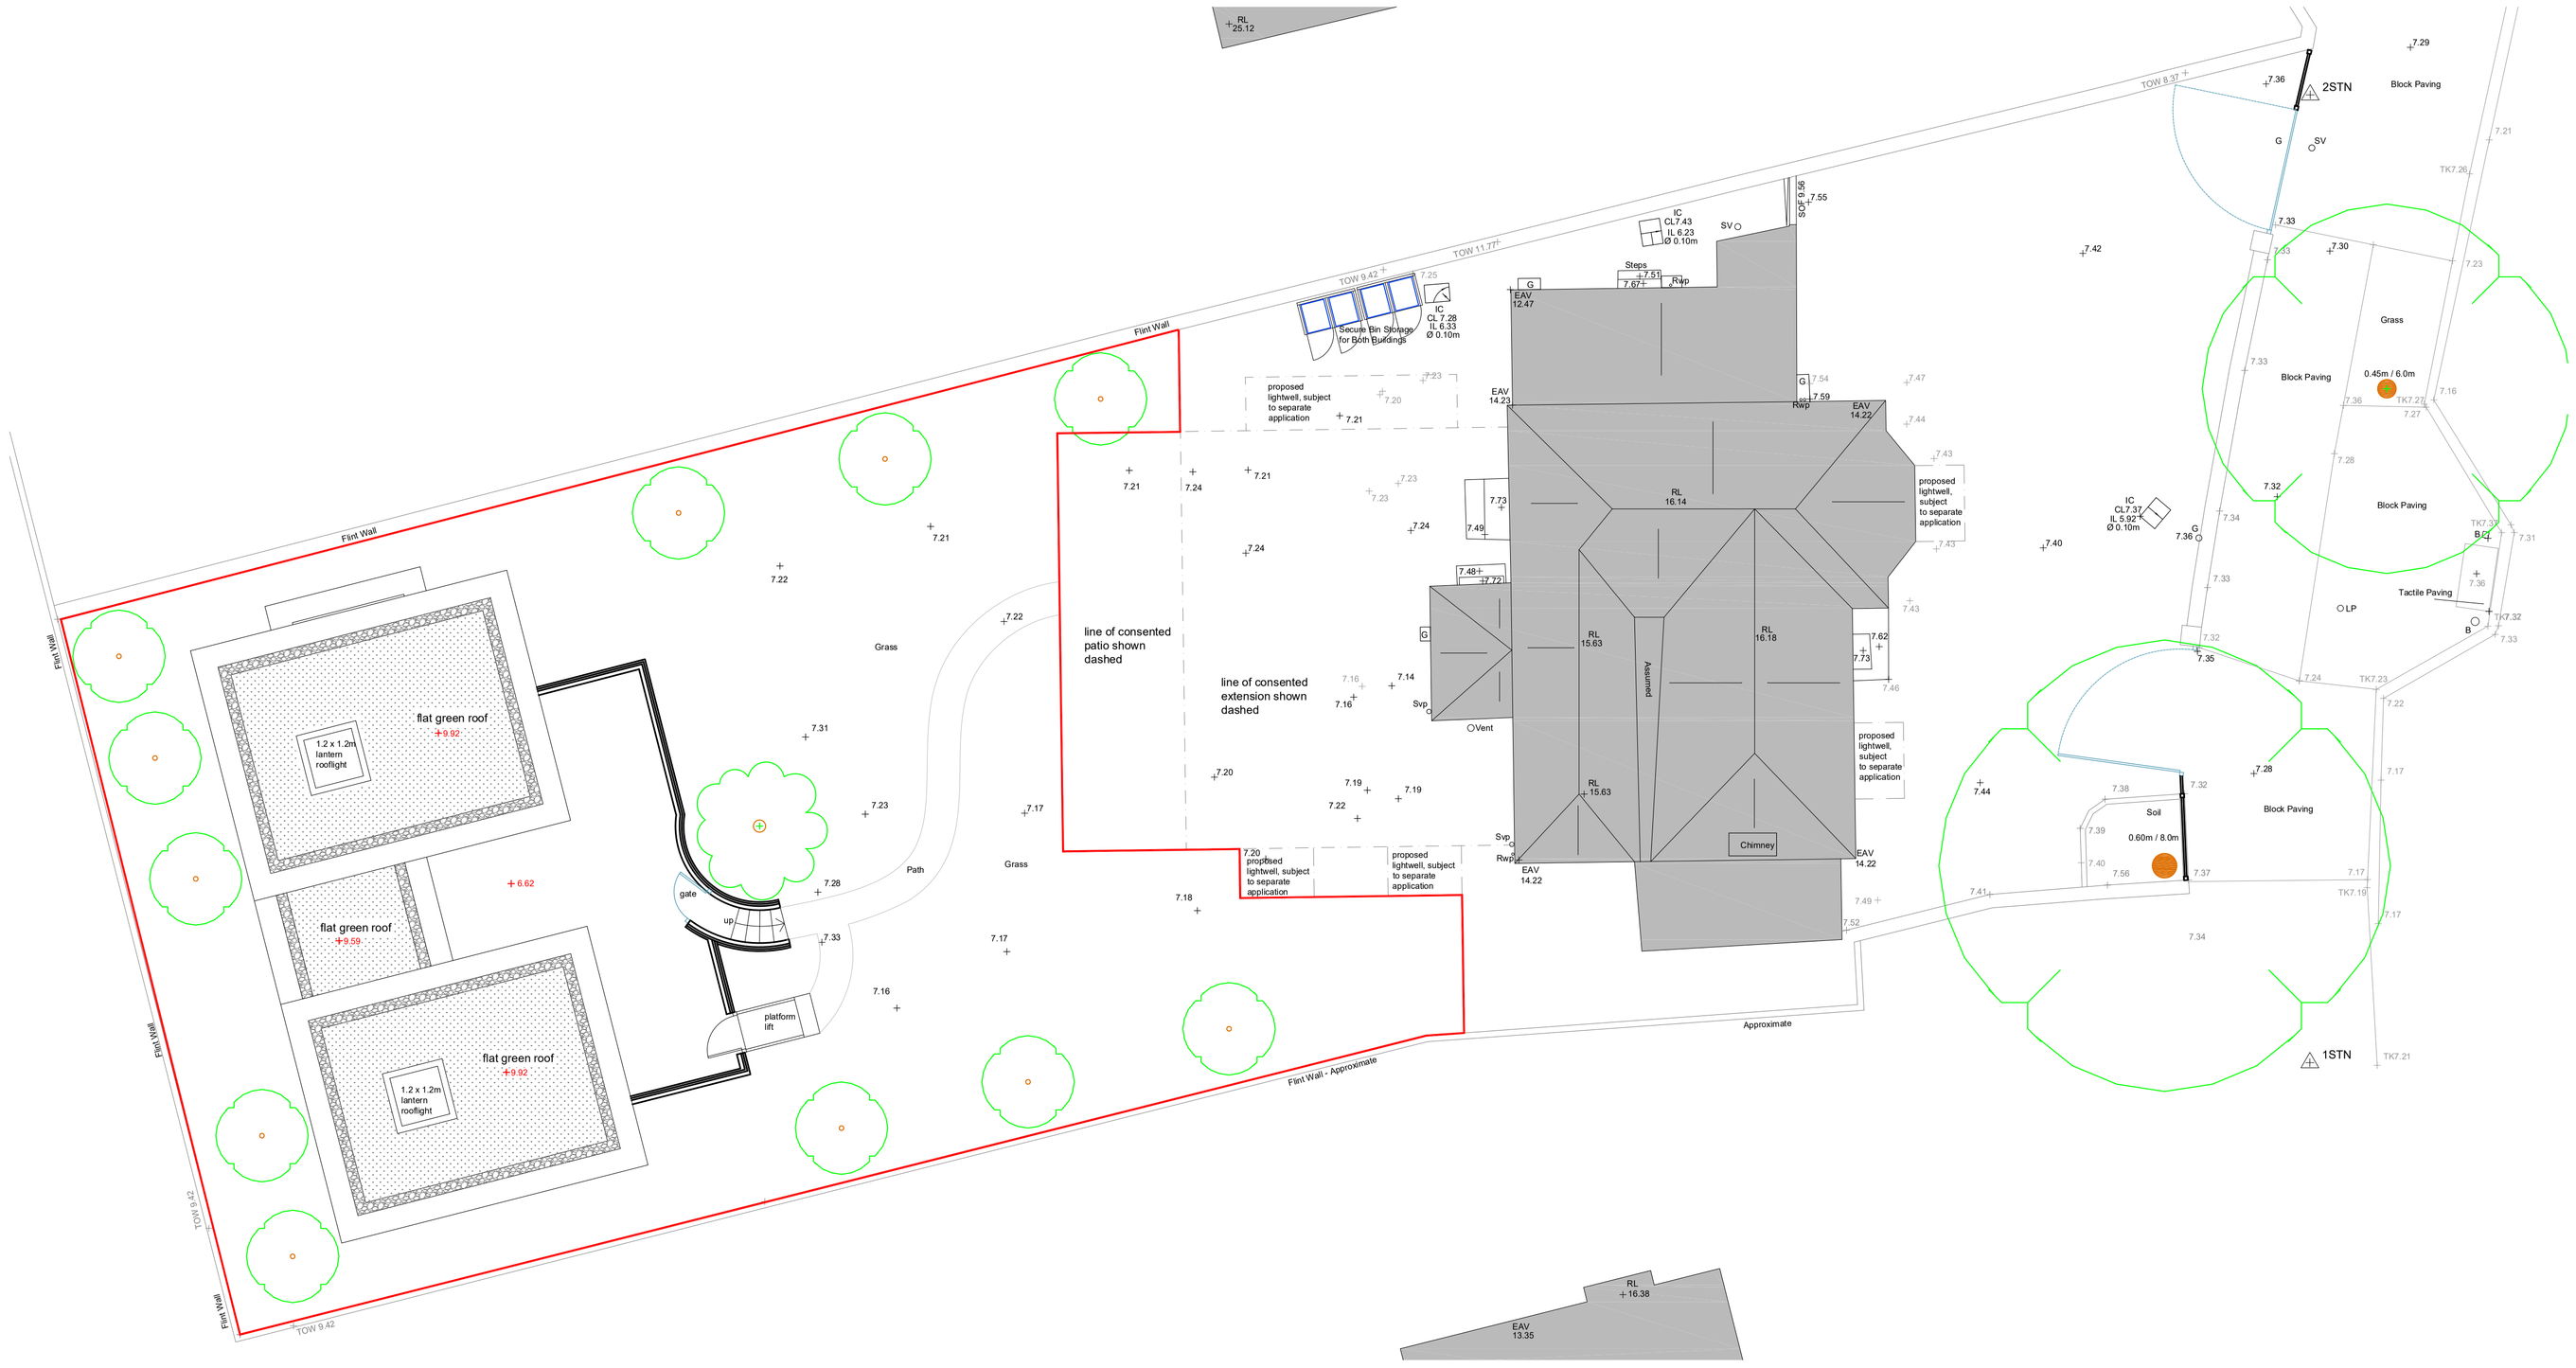


Proposed As Amended Roof Plan & Site Plan @ 1 : 100

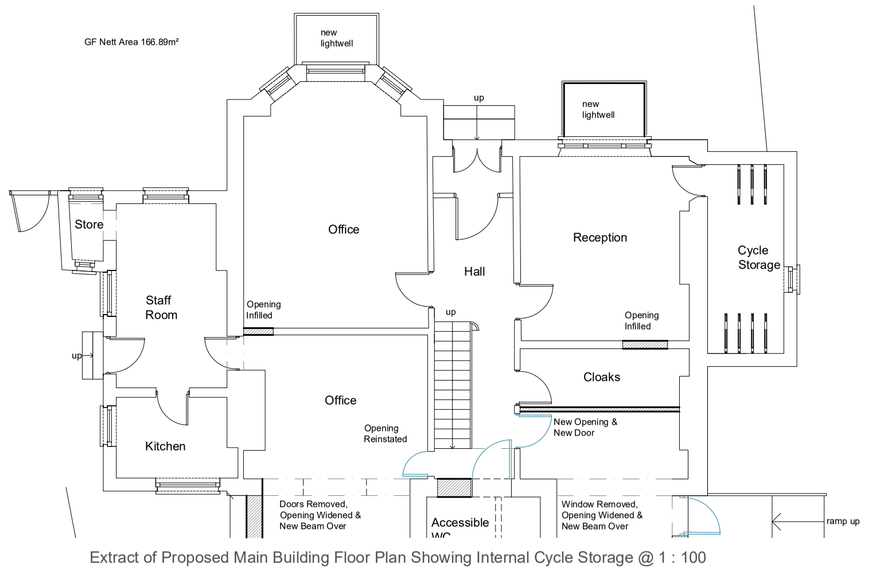

Extract of Proposed Main Building Floor Plan Showing Internal Cycle Storage @ 1 : 100



Typical Proposed Vertical Cycle Racks @ NTS
Racks to be mounted internally

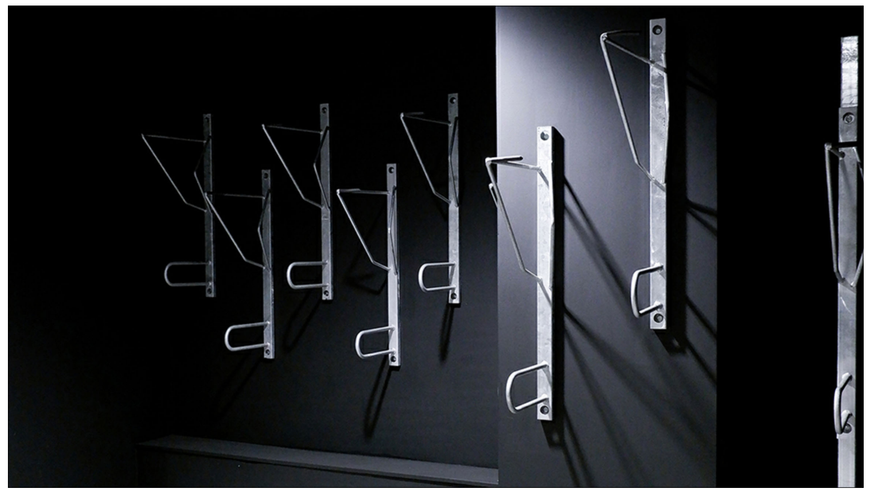

Typical Proposed Vertical Cycle Racks @ NTS

Key:-

- Indicates new walls.
- Indicates line of walls to be removed.
- Indicates line of ceiling / beams over.

N

0 1 2 3 4 5 6 7 8 9 10
METRES 1:100 Scale Bar

BROE ARCHITECTURE LTD
CHARTERED ARCHITECTS
66 Haven Way
Newhaven,
East Sussex, BN9 9TD
Telephone: 07769 200068
www.broeandco.co.uk

CLIENT: HASSOCKS FARLEY PROPERTIES

PROJECT: TWO-STOREY REAR EXTENSION & INTERNAL ALTERATIONS @ 19 FARNCOMBE ROAD WORTHING WEST SUSSEX BN11 2AY

DRAWING: PROPOSED SITE PLAN FOR DISCHARGE OF PLANNING CONDITION 11

scale	date	drawn
1 : 100 @ A1	Oct 2024	FMB

job no	drawing no	revision
9028	PL11	A