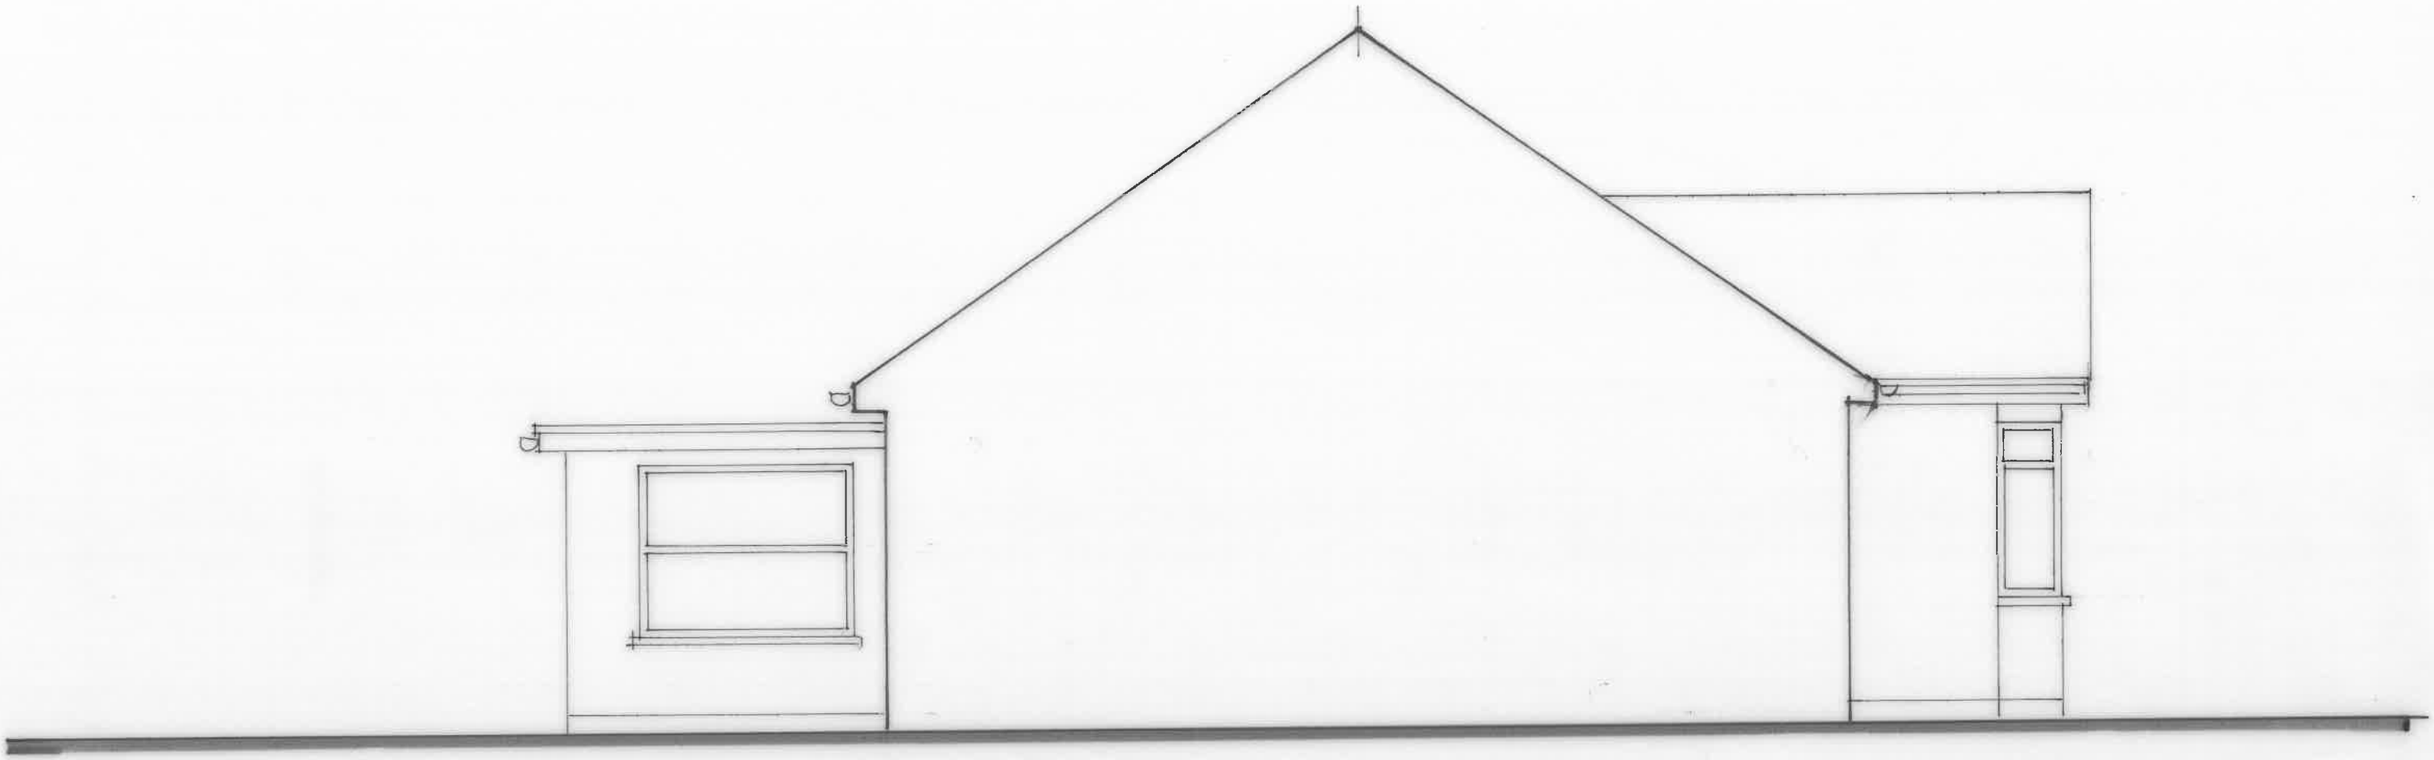

Existing South Elevation

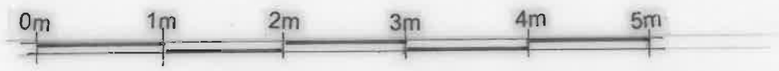

SCALE BAR : 1-50 @ A3

Amended drawing Dec'25

No	Revision	Date	By
A	Orientation corrected	Dec 25	

Site	4 Myrtle Road, Lancing, West Sussex BN15 9HX		
Drawing	Proposed loft conversion and alterations		
Scale	1:50 @ A3	Drawn by	
Date	Oct 2025	Drawing Number	1467-14A

JHA Designs
18 Maryland Road Hawkenbury Tunbridge Wells Kent TN2 5HE
Telephone 01892 523890
Email jand90@aol.com