

1/100 scale - View/Print at A2 size

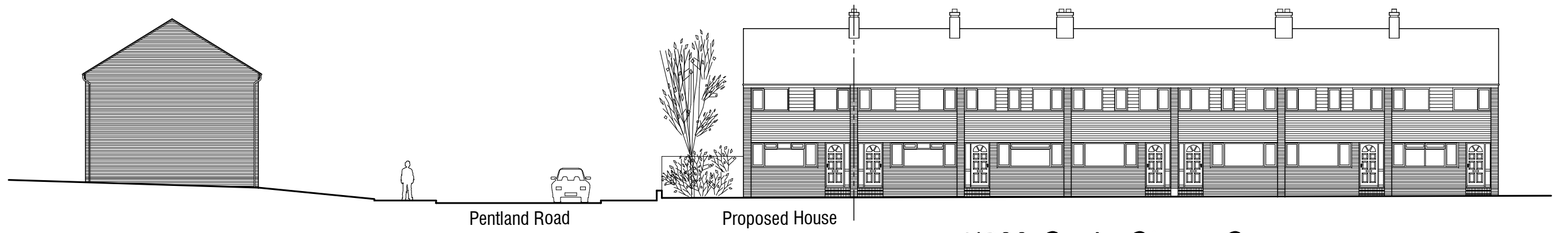

1/200 Scale Street Scene




NORTH (Rear) ELEVATION

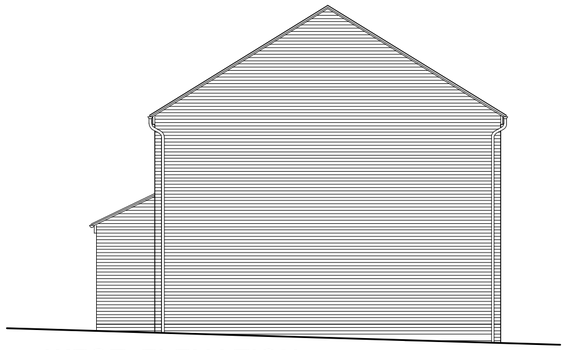

WEST ELEVATION




SOUTH (Front) ELEVATION

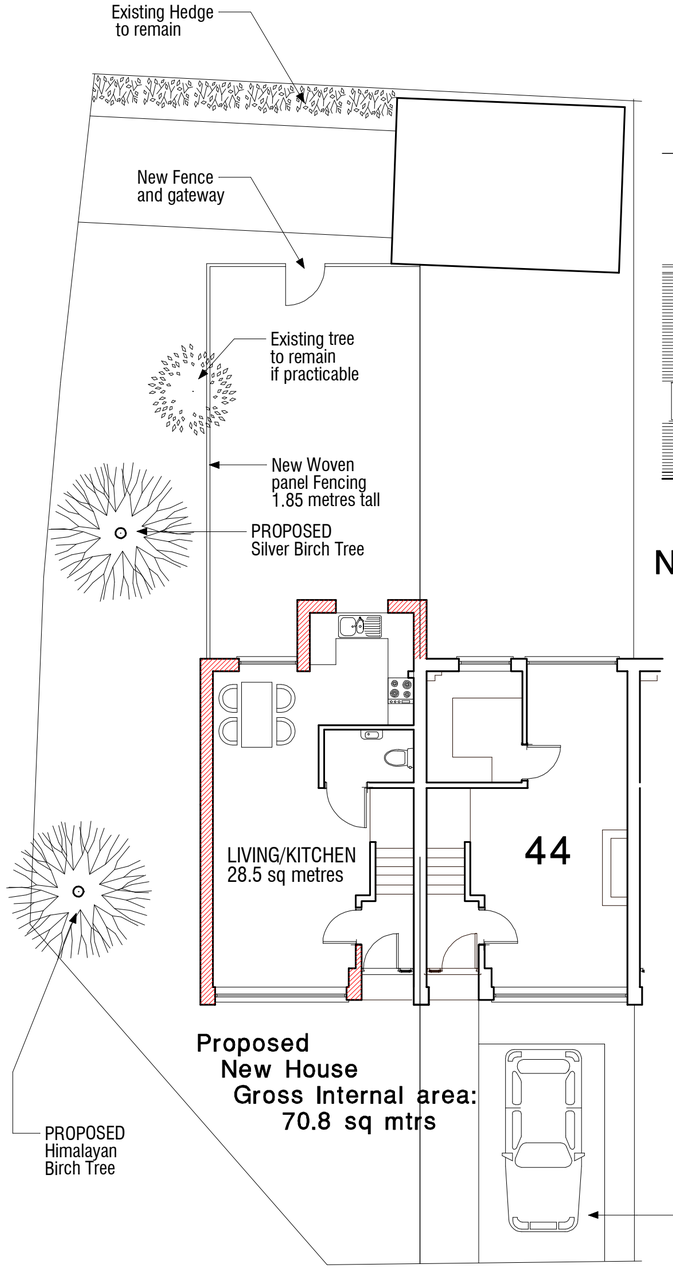


Proposed
New House
Gross Internal area:
70.8 sq mtrs

GROUND FLOOR PLAN
as proposed

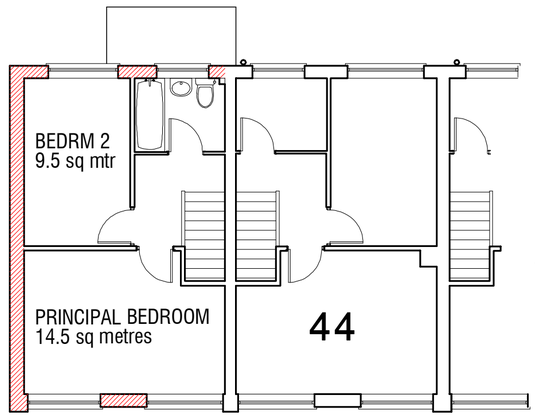


Proposed
New House

FIRST FLOOR PLAN
as proposed

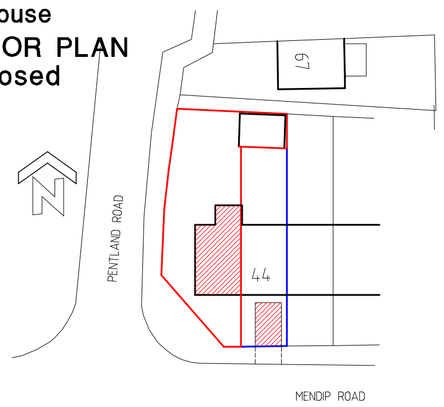




SECTION looking East

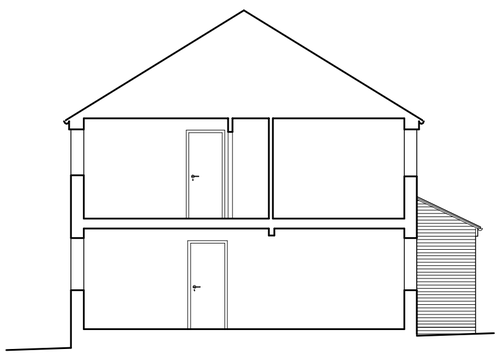

EAST ELEVATION

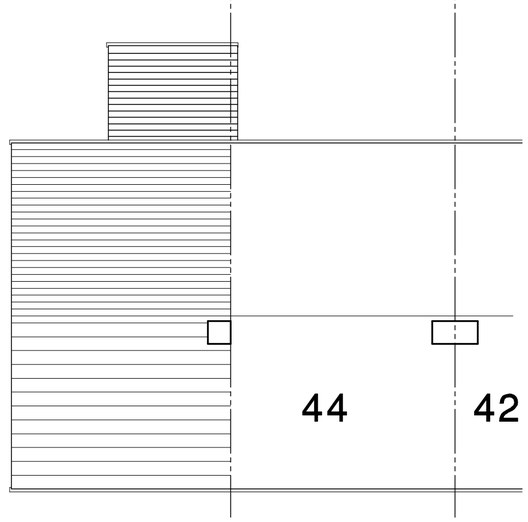

ROOF PLAN as proposed

44 Mendip Road, Salvington, Worthing: Proposed new dwelling on West side

Revised 18th January 2025

Copyright © 2013
R.Brown
4 Norfolk Place
Littlehampton
Sussex BN17 5PD
tel: 01-903-713747

0 1 2 3 4 5 6 7 8 9 10
METRES at 1/100 scale