5 IVYDORE AVENUE, DURRINGTON, WORTHING
Proposed 04A Oct 2024

Revisions A - extension reduced by 1m wide, hipped roof changed to a gable wall, 2nd internal staircase removed 16/1/25

WAYNE GANDER MCIAT
Chartered Architectural Technologist
98 Durrington Lane
WORTHING
West Sussex
BN13 2RQ
M – 07808 887896
E – waynegander08@gmail.com

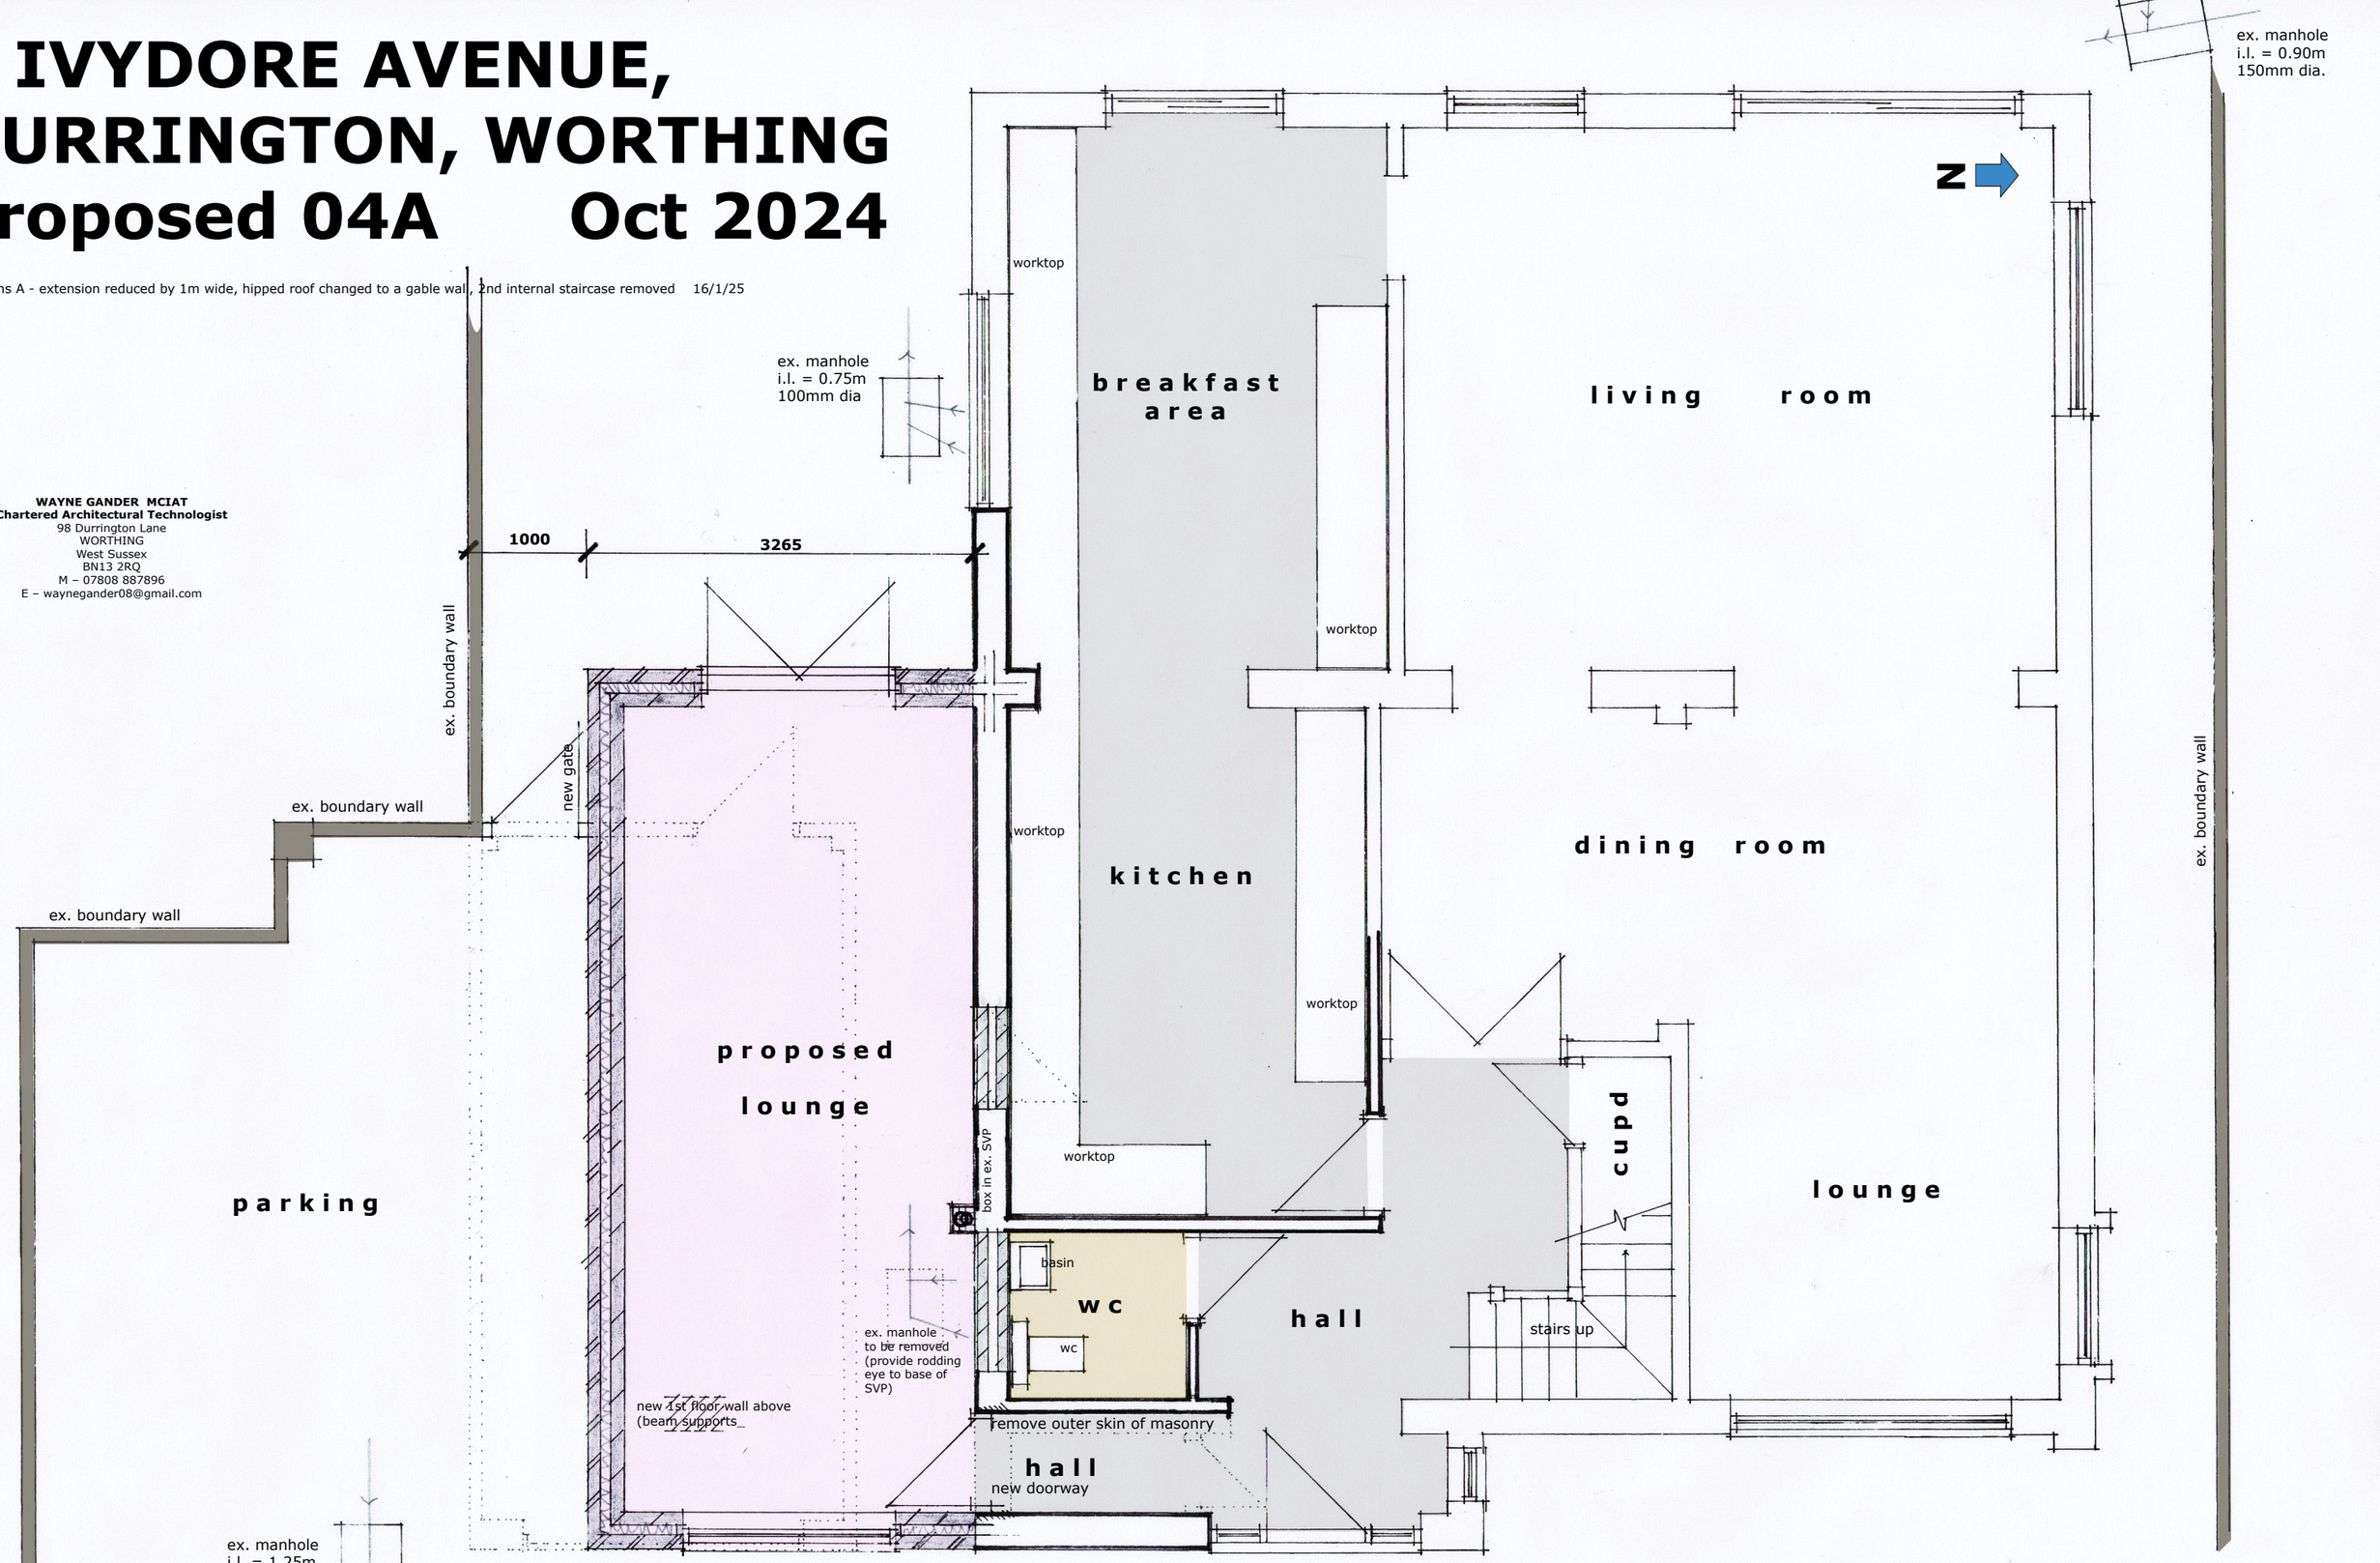

GROUND FLOOR PLAN 1:50 @ A3

0 5m
metres