5 IVYDORE AVENUE, WORTHING
Proposals 05 Rev A Oct 2024

Revisions A - extension reduced by 1m wide, hipped roof changed to a gable wall, 2nd internal staircase removed, new en-suite added 16/1/25

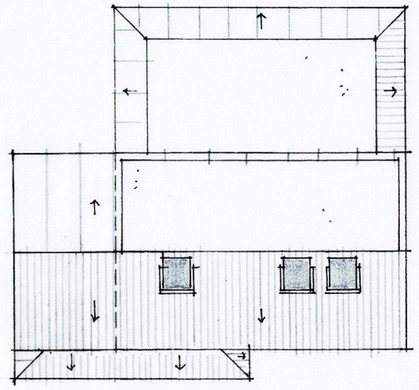

ROOF PLAN 1:200

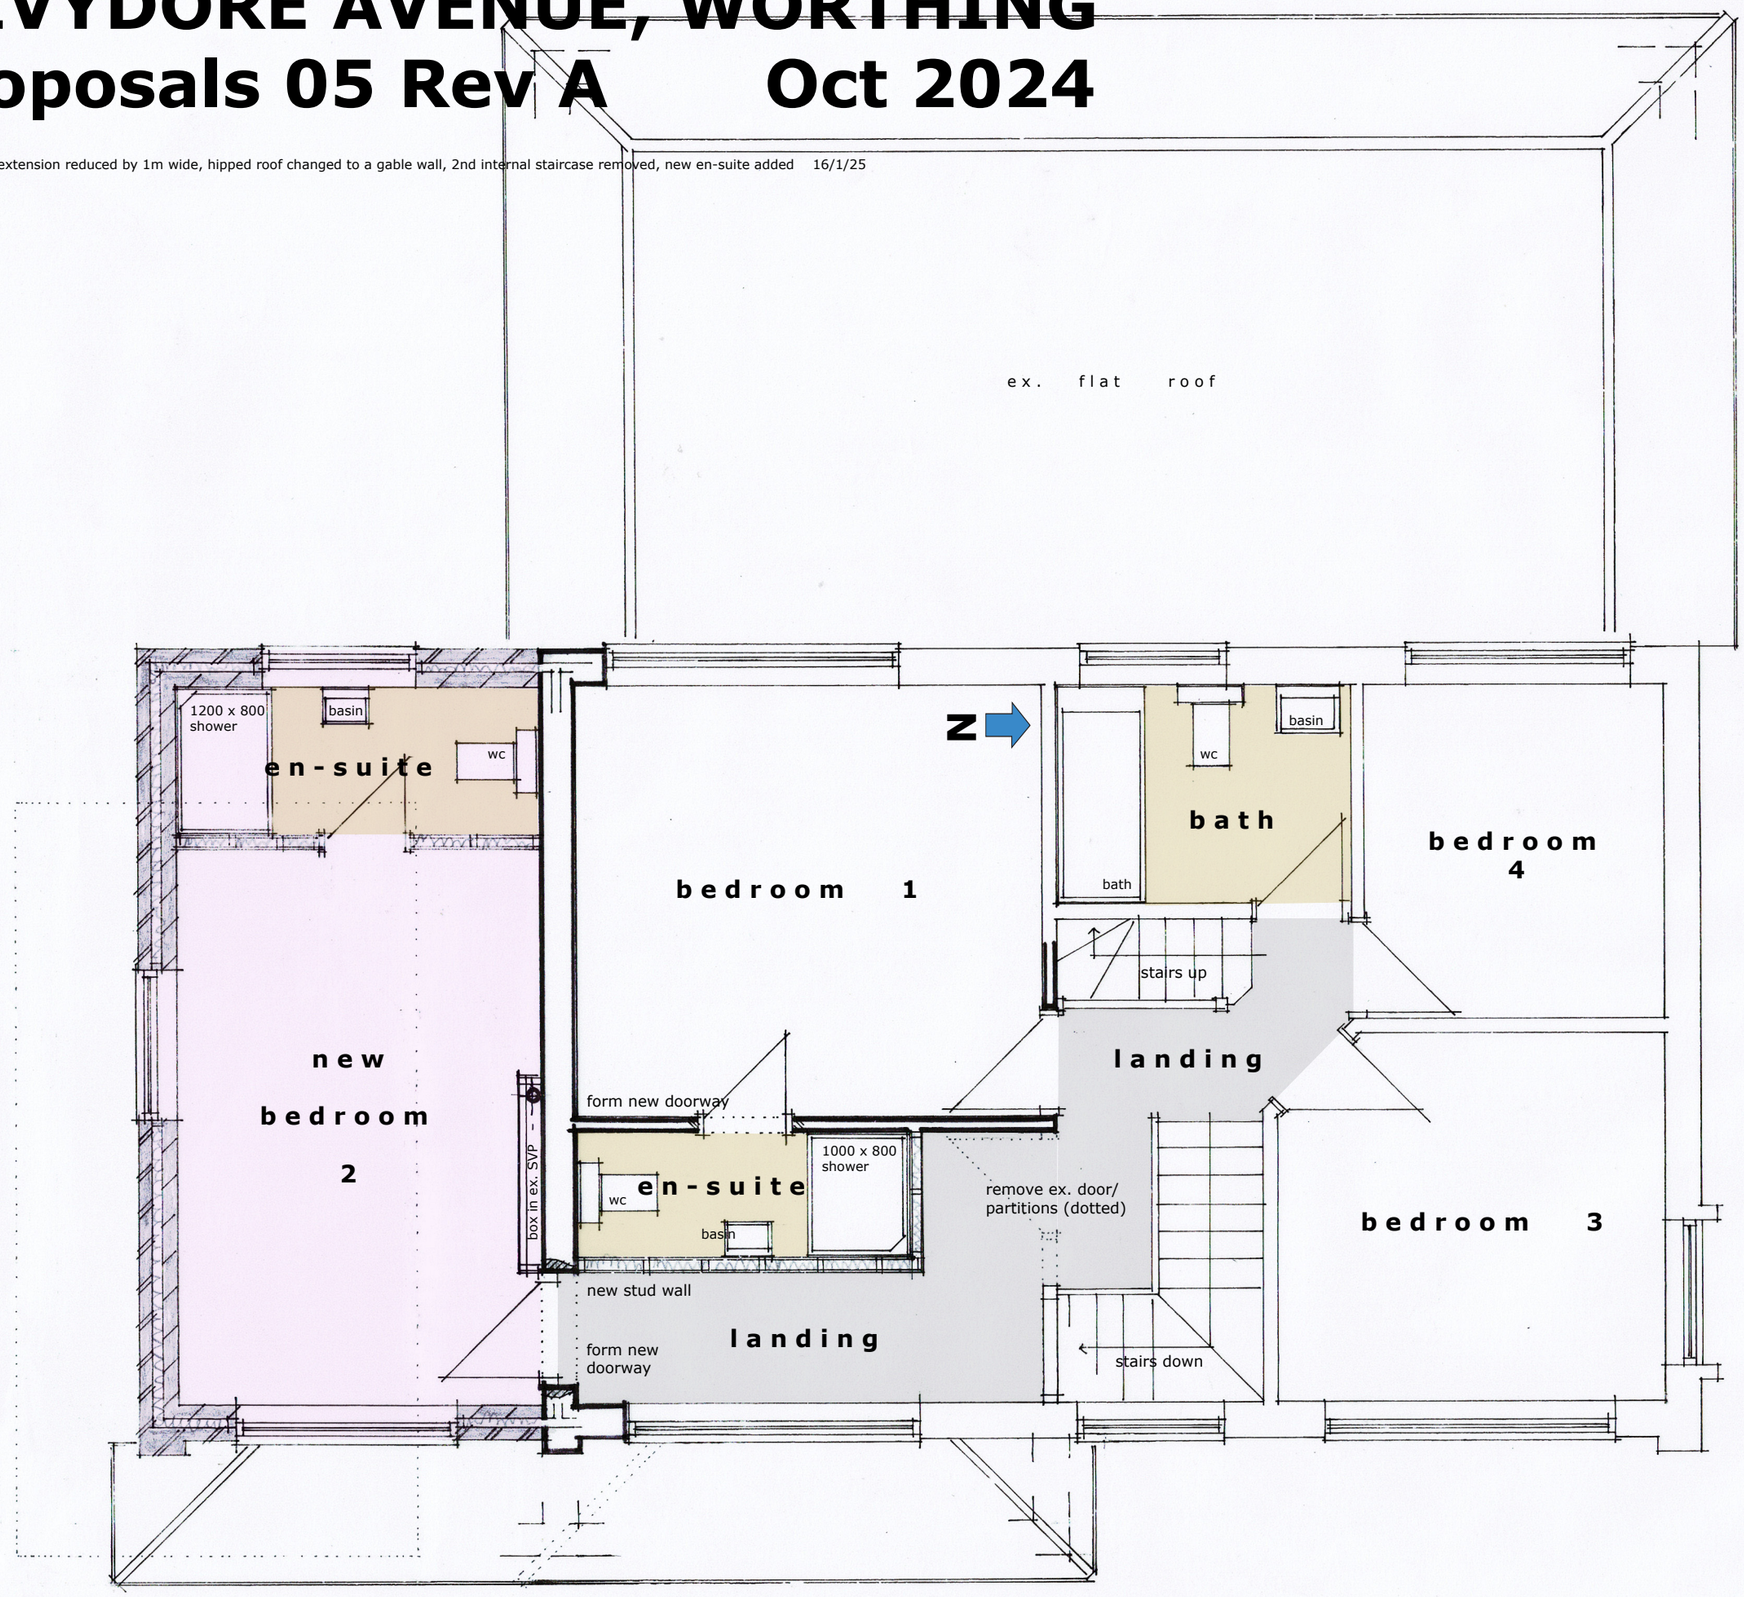

FIRST FLOOR PLAN 1:50 @ A3

0 5m

metres

WAYNE GANDER MCIAT
Chartered Architectural Technologist
98 Durrington Lane
WORTHING
West Sussex
BN13 2RQ
M – 07808 887896
E – waynegander08@gmail.com