

EAST
ELEVATION 01 - Eastern Avenue

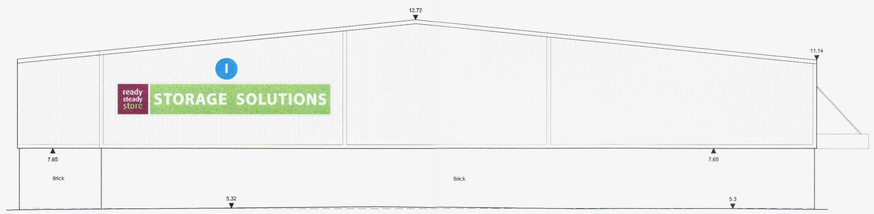

NORTH
ELEVATION 02 - Gordon Road

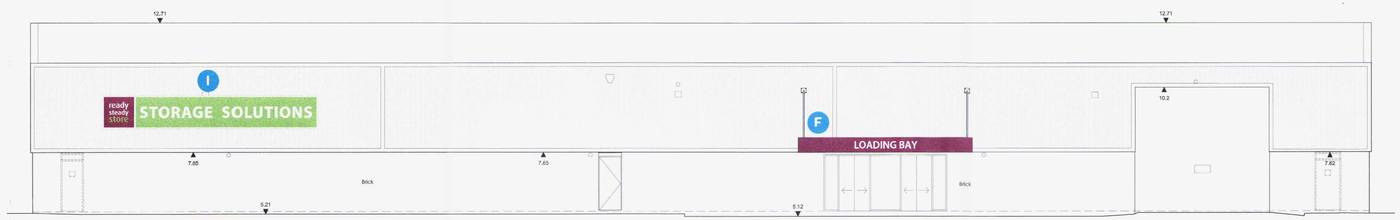

WEST
ELEVATION 03 - Service Yard

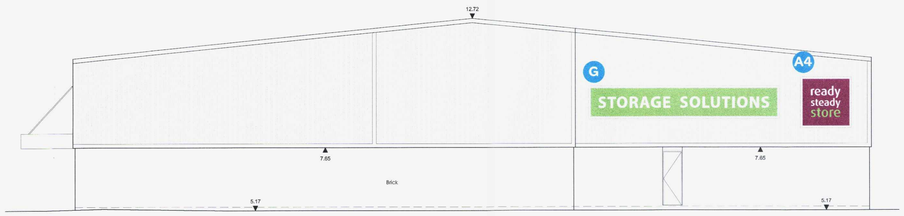

SOUTH
ELEVATION 04 - Side Elevation

SIGN C



ILLUMINATION OF LOGO TEXT ONLY.

ALL ILLUMINATED SIGNS ON A TIME SWITCH. ILLUMINATIONS TO BE TURNED ON AT 12 NOON AND OFF AT 9:00pm

LOCATION PLAN
NTS

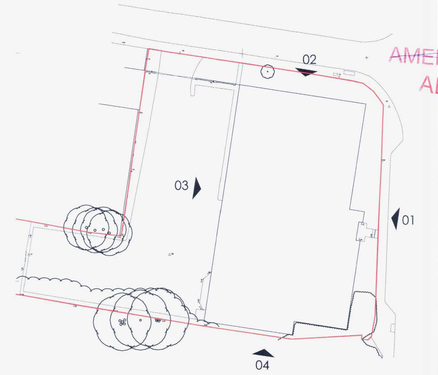

AMENDMENT
ADDITIONAL

SIGN A - 4
DIGITALLY PRINTED PVC FLEXFACE TO SUIT NEW ECONOFLEX BOX.
INTERNALLY ILLUMINATED WITH LEDs. TEXT ONLY ILLUMINATION.
SIZE: 2000MM X 2000MM X 220MM

SIGN B
FOLDED ALUMINIUM PANEL WITH 80MM RETURNS, SPRAYED GREEN TO MATCH PANTONE 375C. OVERLAID WITH DIGITALLY PRINTED LOGO AND VINYL TEXT. PANEL TO BE INSTALLED OVER EXISTING WINDOW FRAMES ON ALUMINIUM ANGLE.
EXISTING WINDOWS TO BE RETAINED BEHIND PANELS. NON ILLUMINATED.
SIZE: 8500MM X 1500MM X 80MM

SIGN C
FABIRCATED MILD STEEL TOTEM SIGN CLAD WITH FOLDED ALUMINIUM PANELS OVERLAID WITH DIGITALLY PRINTED VINYL GRAPHICS. TOP PANELS STENCIL CUT AND BACKED UP WITH OPAL PERSPEX.
INTERNALLY ILLUMINATED WITH LEDs. TEXT ONLY ILLUMINATION.
SIZE = 3500MM X 1540MM X 400MM

SIGN F
FOLDED ALUMINIUM PANELS WITH 80MM RETURNS. SPRAYED PURPLE TO MATCH PMS 519c OVERLAID WITH VINYL TEXT.
NON ILLUMINATED.
SIZE: 6850MM X 575MM X 80MM

SIGN G
DIGITALLY PRINTED PVC FLEXFACE TO SUIT NEW ECONOFLEX BOX.
INTERNALLY ILLUMINATED WITH LEDs. TEXT ONLY ILLUMINATION.
SIZE: 7500MM X 1300MM X 220MM

SIGN I
DIGITALLY PRINTED PVC FLEXFACE TO SUIT NEW ECONOFLEX BOX.
NON ILLUMINATED.
SIZE: 8500MM X 1300MM X 220MM

1545/16
Rec: 6/12/16

Rev	Date	Description	Rev By	Chk'd By
P1	09.09.16	Preliminary Drawing Issue	PAW	RO'D

Project Title	Conversion and Fit-Out Proposed Self Storage Unit 1-3 EASTERN AVE. SHOREHAM-BY-SEA WEST SUSSEX, BN43 6PD
Client	ALLBOX SERVICES Ltd.
Status	PLANNING
Scale	1:100
Drawing Size	A1
Date	05/09/2016
Drawn By	PAW
Checked	RO'D
Drawing Title	Proposed Elevations
Job-Dwg No	14529-107
Rev	P1

2 St. Johns North, Wakefield, WF1 3QA t. 01924 291800
Carvers Warehouse, 77 Dale Street, Manchester, M1 2HG t. 0161 2388555
The Old Rectory, 79 High Street, Newport Pagnell, MK16 8AB t. 01908 211577
101 London Road, Reading, RG1 5BY t. 0118 9507700
10 Gees Court, St Christophers Place, London, W1U 1JJ t. 0207 4091215
THE HARRIS PARTNERSHIP ARCHITECTS
www.harrispartnership.com

This drawing is copyright and may not be reproduced in whole or part without written authority. Do not scale off this drawing.

CAD file reference CAD FILE REFERENCE