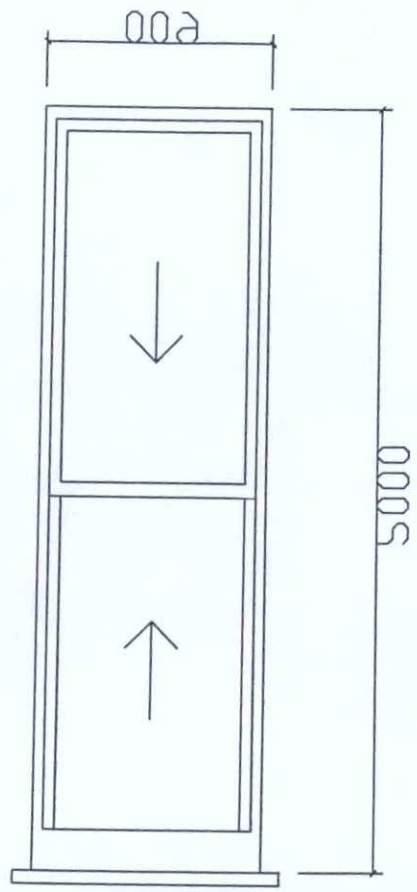

Existing Timber Sash Window 4

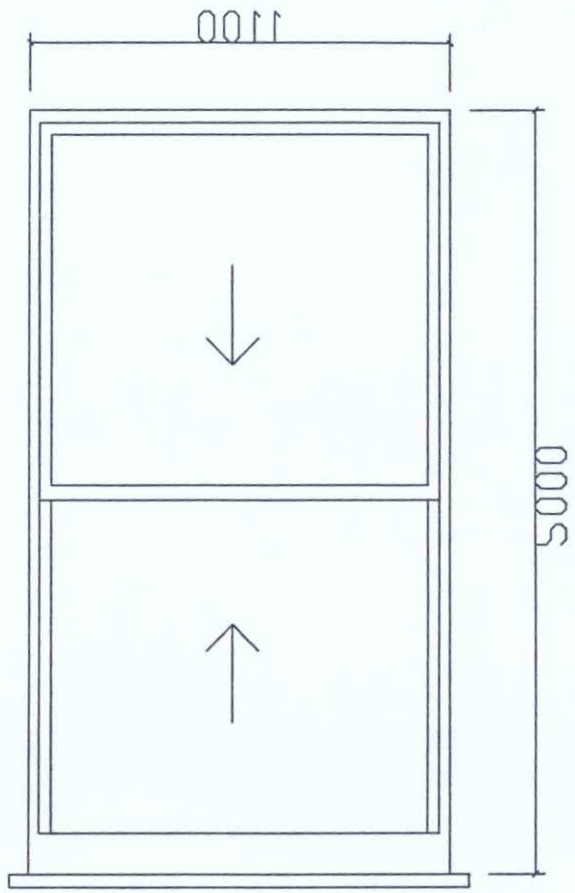

Existing Timber Sash Window 2 & 3

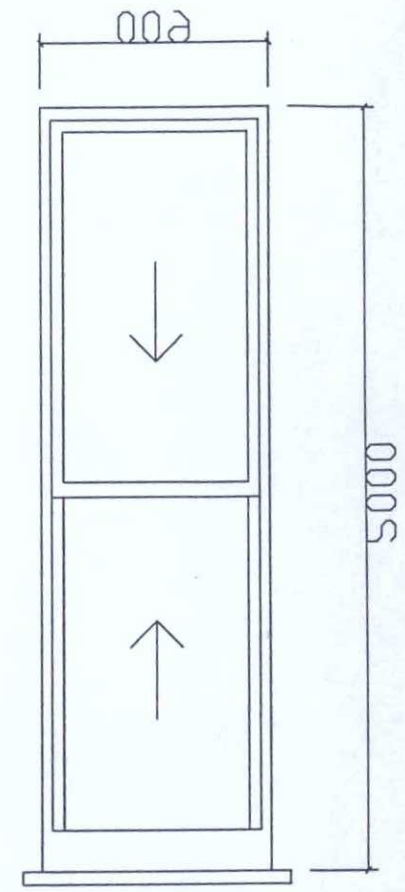

Existing Timber Sash Window 1

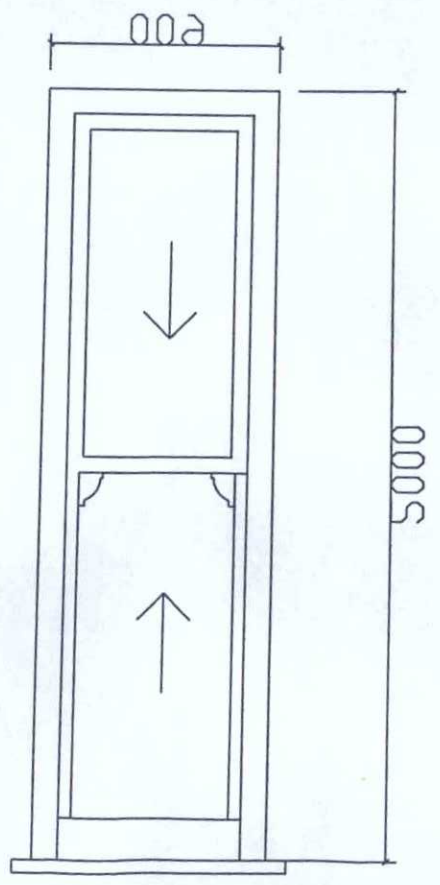

Proposed Rehau Sash Window 4

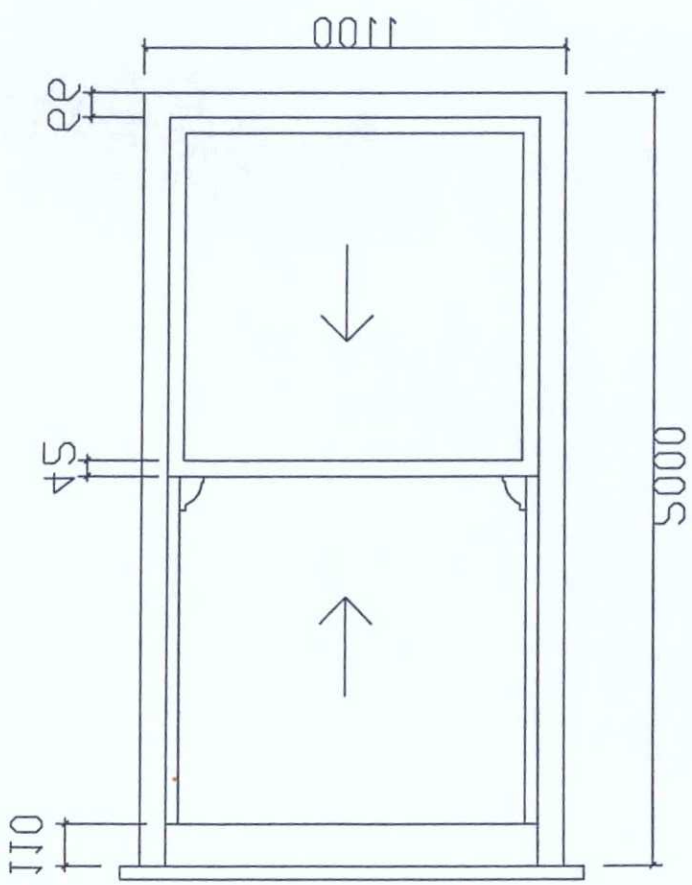

Proposed Rehau Sash Windows 2 & 3

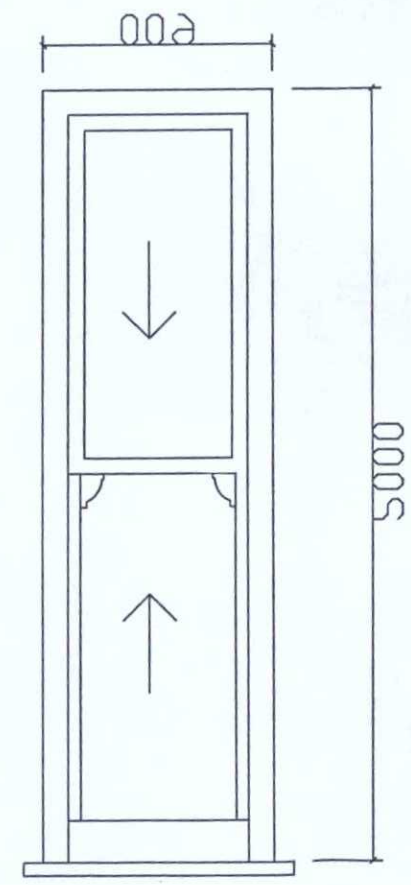

Proposed Rehau Sash Window 1

REVISED PLAN

BOROUGH OF WORTHING
DEPOSITED 10.6.08
TP REF NO
WB / 08 / 0349/mm

T.P. OFFICE COPY

WORTHING BOROUGH COUNCIL
10 JUN 2008
CONS
SUBJEC

- All dimensions must be checked on site and not scaled from this drawing, apart from Local Authority.

- No work is to be commenced until full Planning Permission/Building Regulations have been approved and any conditions discharged. Any work started prior to approval is entirely at clients' contractors risk.

- The contractor is responsible for taking and checking all levels, dimensions etc, prior to ordering materials and starting work.

- Where approval of materials by Local Authority is a condition of the Planning Consent, samples must be supplied to the relevant officer or approved in writing before relevant works are commenced.

- It is the responsibility of the building owner, or tenant, to comply with the requirements of The Party Wall Act 1996 in respect of excavation and construction in proximity to certain buildings or structures, and for connected purposes.

ROBERTS & WRIGLEY ASSOCIATES
27A BORING ROAD, BORING BY,SEA, WEST SUSSEX, BN12 4AR
TEL: 01903 240169 EMAIL: rwassociates@tiscali.co.uk

CLIENT: MRS BARNETT

Company:

Site Address: 65 MANOR ROAD
WORTHING
WEST SUSSEX
BN11 4SE

DRAWING TITLE: PROPOSED REPLACEMENT WINDOWS.

DRAWN: JAMES ROBERTS

DATE: 9TH JUNE 08

All Dimensions of existing buildings/ boundaries to be verified on site by contractor, with any discrepancies reported back before commencement of work. This drawing is the copyright of Roberts & Wrigley Associates and shall not in any way be used or reproduced without written consent.

SCALE: 1:20

DRAWING No.: DRAWING 01 EXISTING AND PROPOSED WINDOWS

JOB No.:

REV: REV A — Date: 9TH JUNE 08

REV: — Date:

REV: — Date: