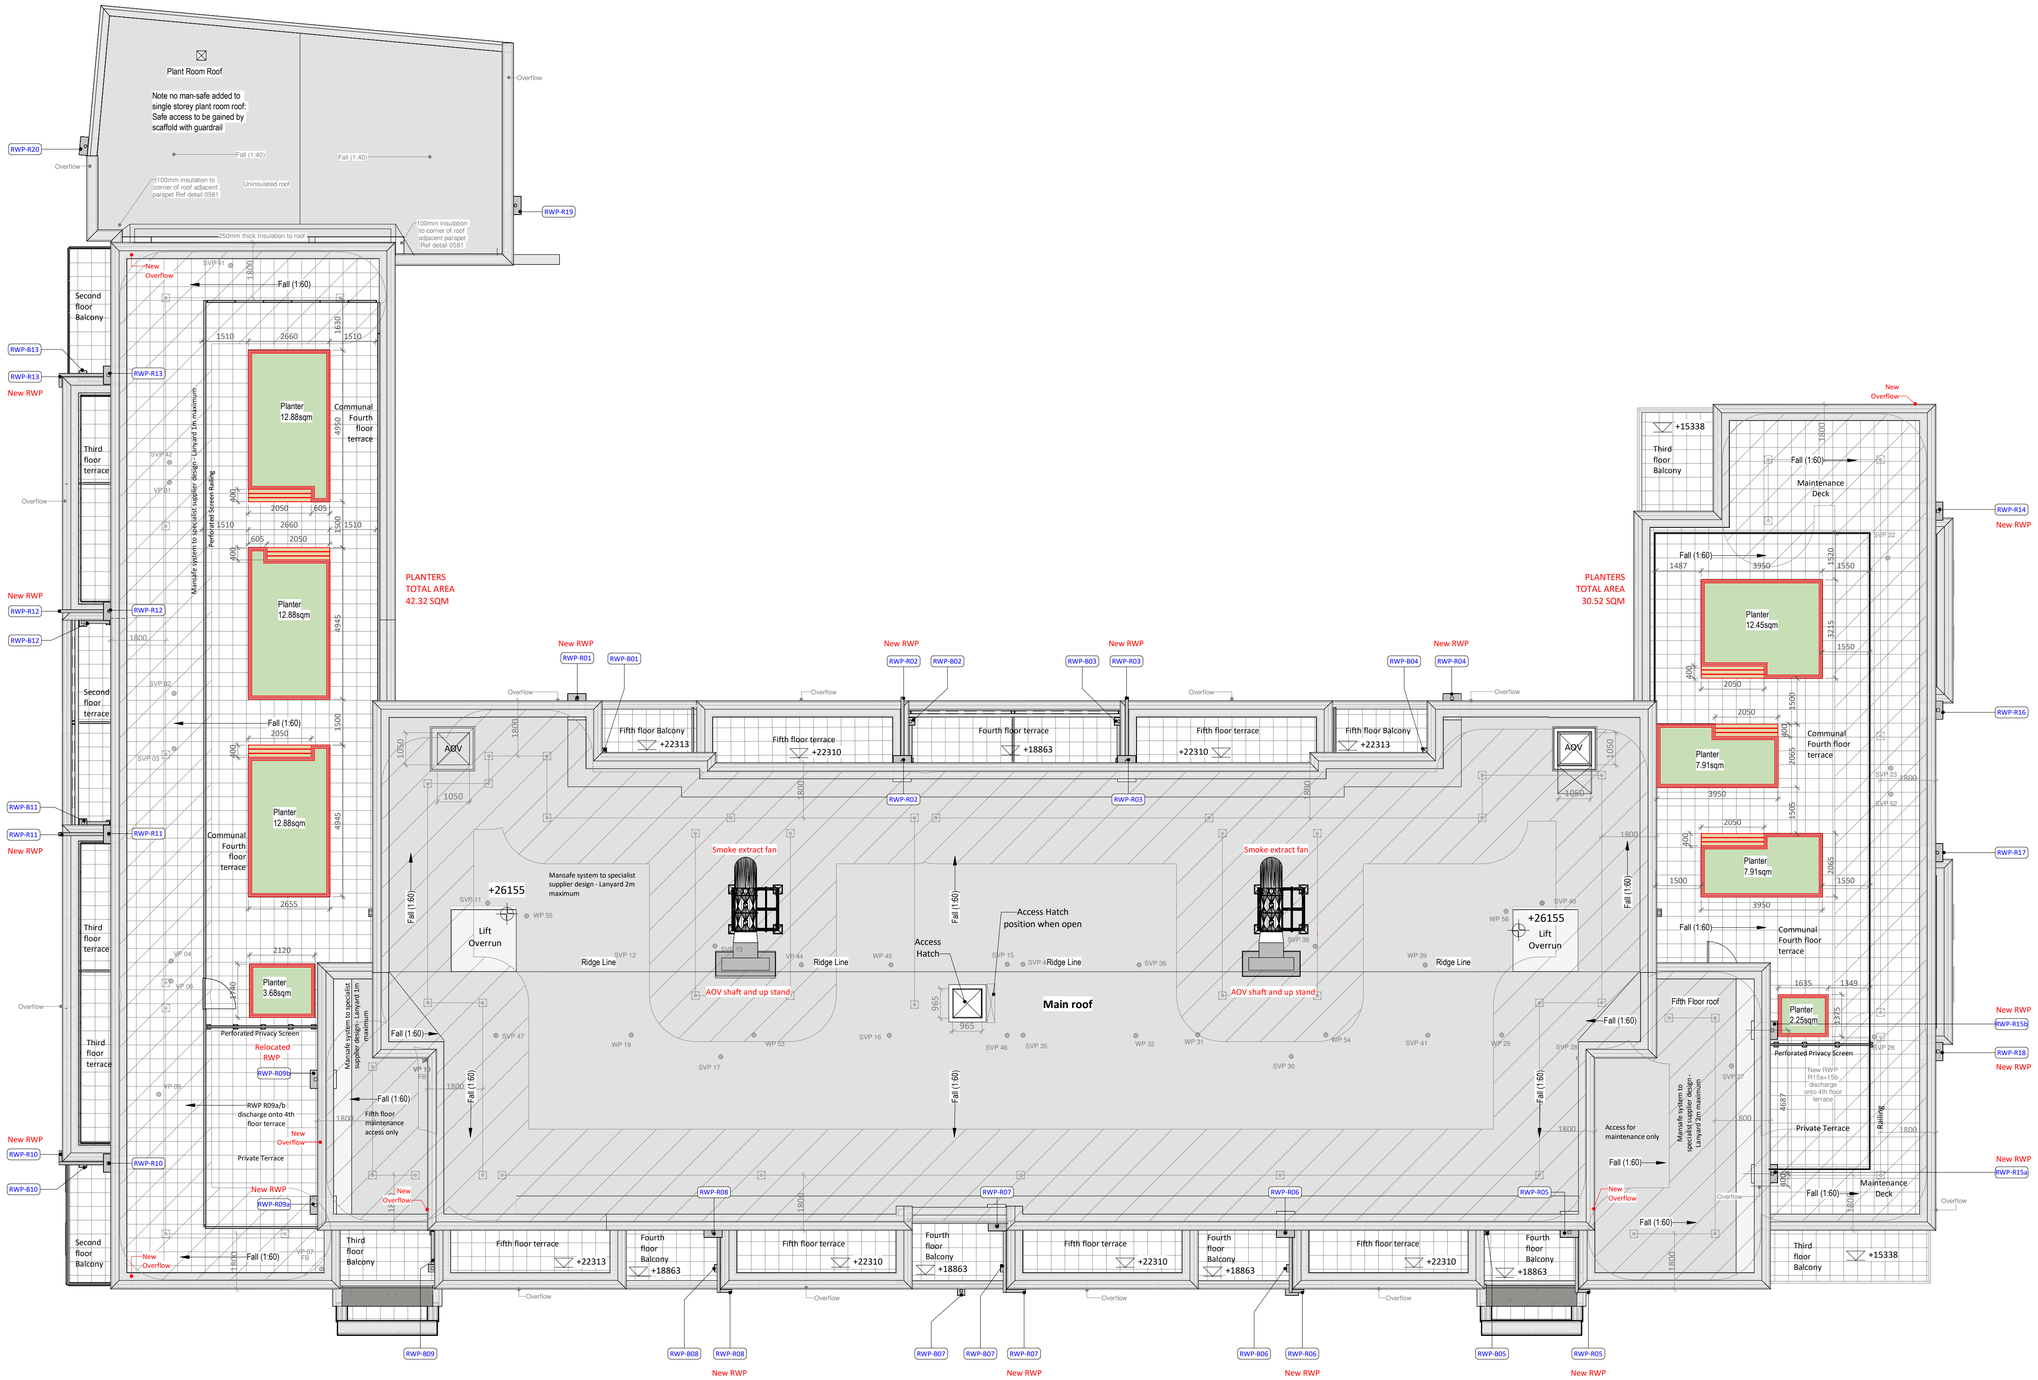

Proposed Roof Plan GA NMA

1 : 100

Notes

Do not scale from this drawing. All dimensions to be verified by the contractor on site.

Key Plan

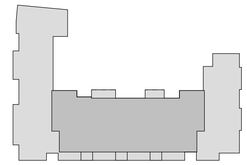

As indicated@A1

North Point

0 2.5 5 10 m

SCALE: 1:100

Rev	Description	Date	Init	Chkd
PL01	Drawings Issued for Non Material Ammendment submission	24.09.25	MW	KH

Project

The Mannings, Shoreham-By-Sea

Title

Roof GA NMA

Client

HG Construction

Status

PLANNING STAGE 4

Date	Drawn By	Checked By
SEPT 2025	MW	KH

Project No.	Drawing No.	Revision
K230762	P646-CAL-ZZ-RF-GA-A-0286	PL01

calfordseaden

St John's House 1a Knoll Rise Orpington Kent BR6 0JX

01689 888222 orpington@calfordseaden.com calfordseaden.com

calfordseaden LLP is a Limited Liability Partnership Registered in England & Wales number OC315838

LONDON ▮ BIRMINGHAM ▮ CAMBRIDGE ▮ KENT ▮ ESSEX ▮ HAMPSHIRE