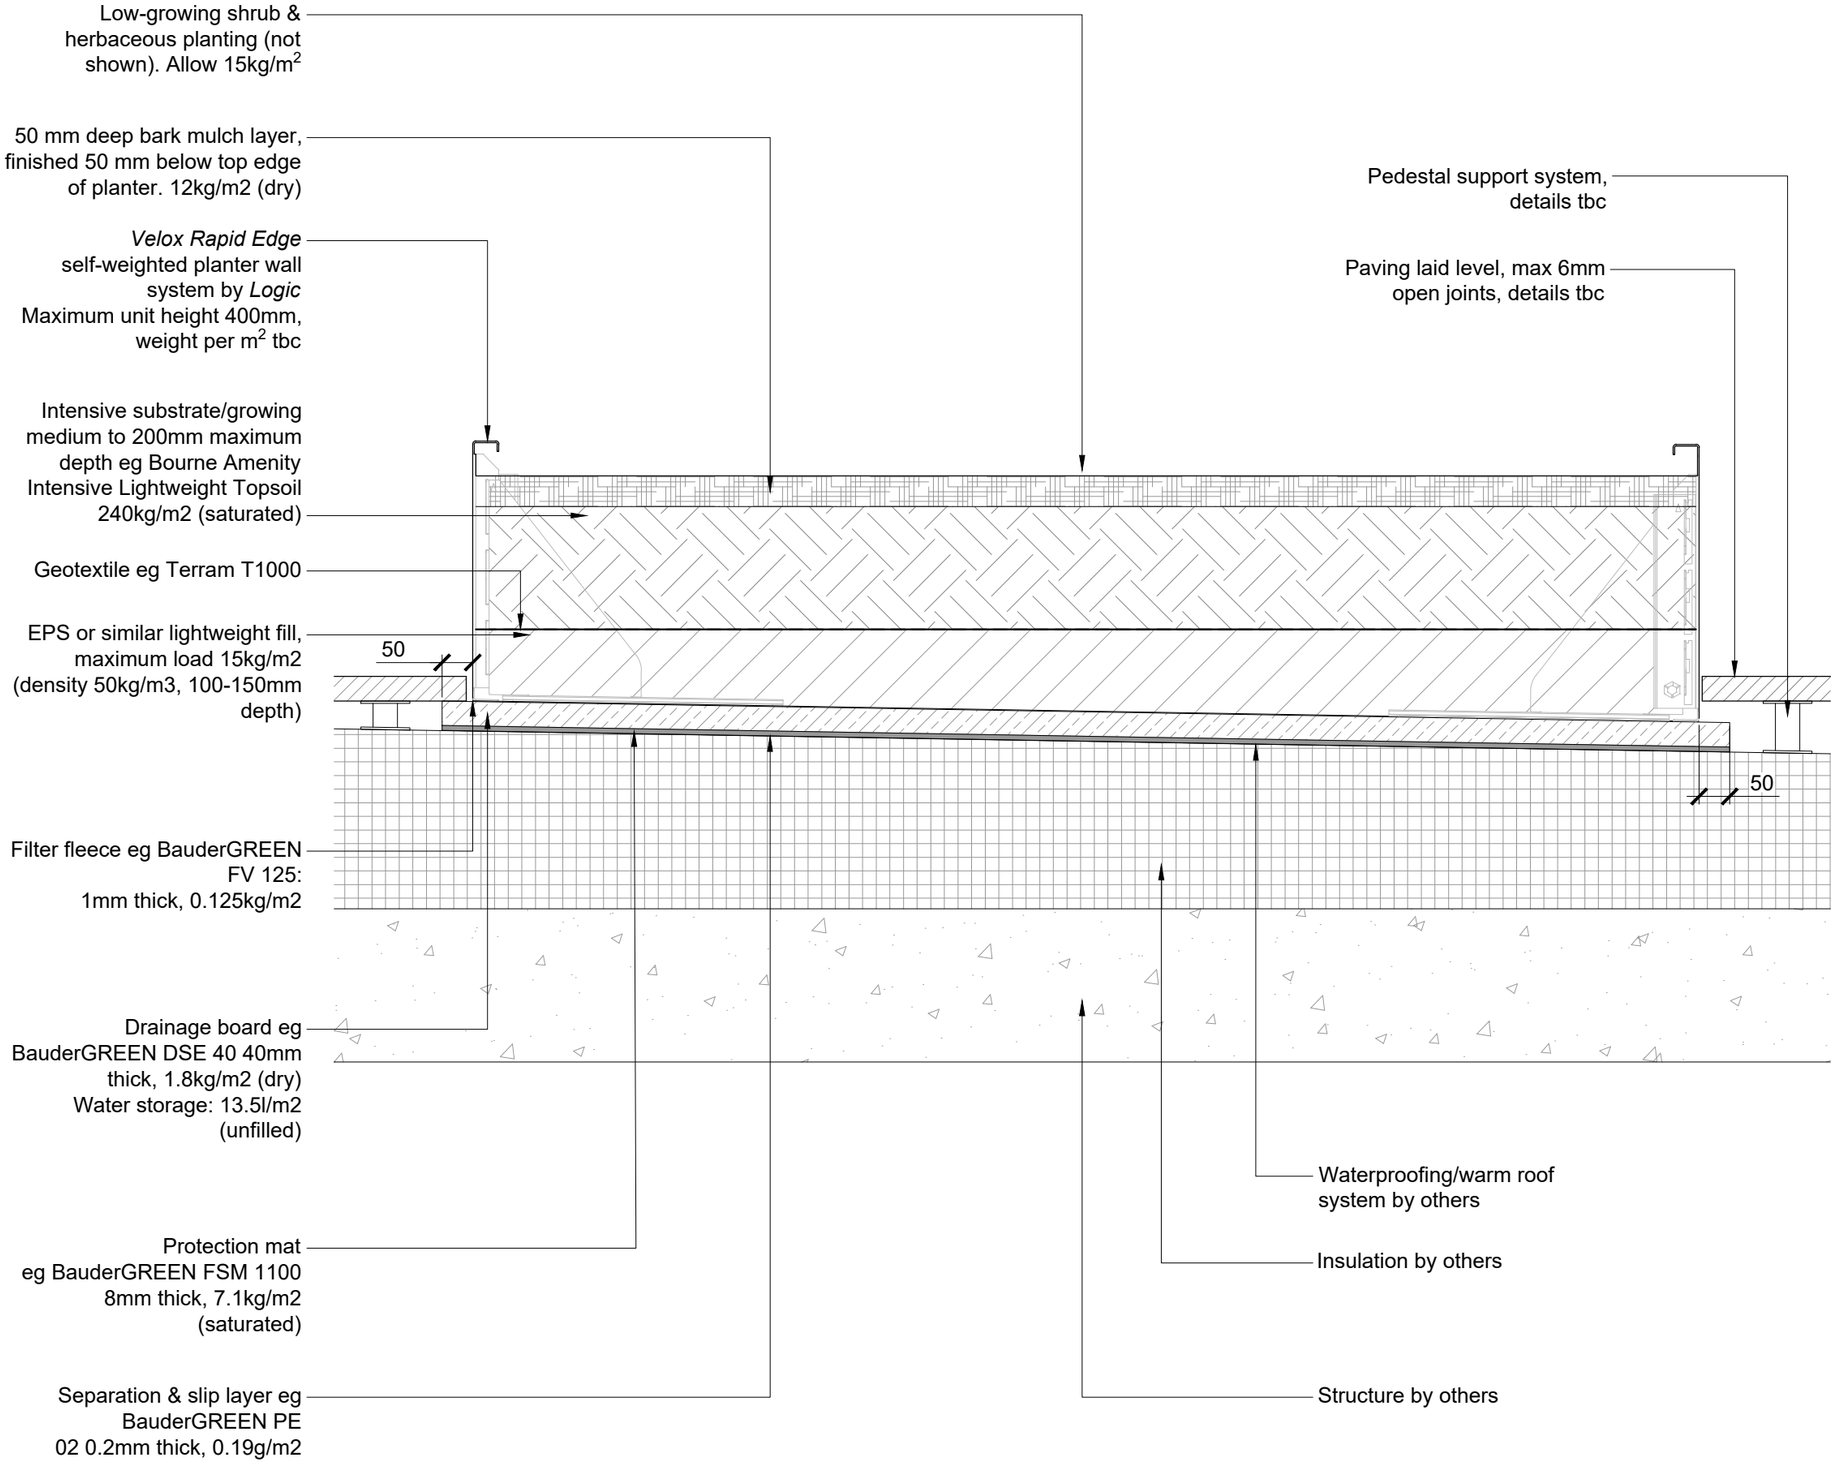

0 100 250 500 mm

Scale 1:10

Hard Landscape Detail - 4th Floor Terrace Planter
The Mannings

Notes

1. To be read in conjunction with accompanying documents produced by the Landscape Architect.
2. Dimensions shall not be scaled. Contractor is responsible for verifying all site dimensions before commencing work.
3. Main Contractor is responsible for ensuring stability of the structure whilst the works are in progress.
4. Differences between this drawing and site conditions encountered must be reported to the Landscape Architect.
5. All alternatives to proposed materials to be fit for purpose, of equal quality and subject to Landscape Architect's approval.

DRAFT ISSUE

Rev	Description	Date	Drawn	Appr
01	Revised Draft	12.08.25	JD	KM
00	Draft Issue	17.07.25	JD	KM

LIZARD
Landscape Design and Ecology
The Old Bank, 34 South Street, Tarring, Worthing, West Sussex, BN14 7LH
T. 01903 216033 E. office@lizardlandscape.co.uk W. lizardlandscapeecology.com

Client
HG Construction

Project Title and Location
The Mannings
Shoreham-by-Sea, West Sussex

Drawing Title
Hard Landscape Detail
4th Floor Terrace Planter

Scale	*Drawn*	*Approved*	*Date*
1:10	JD	KM	17.07.25

Drawing No
P646-LLD-ZZ-RF-DT-L-0301

Revision
01