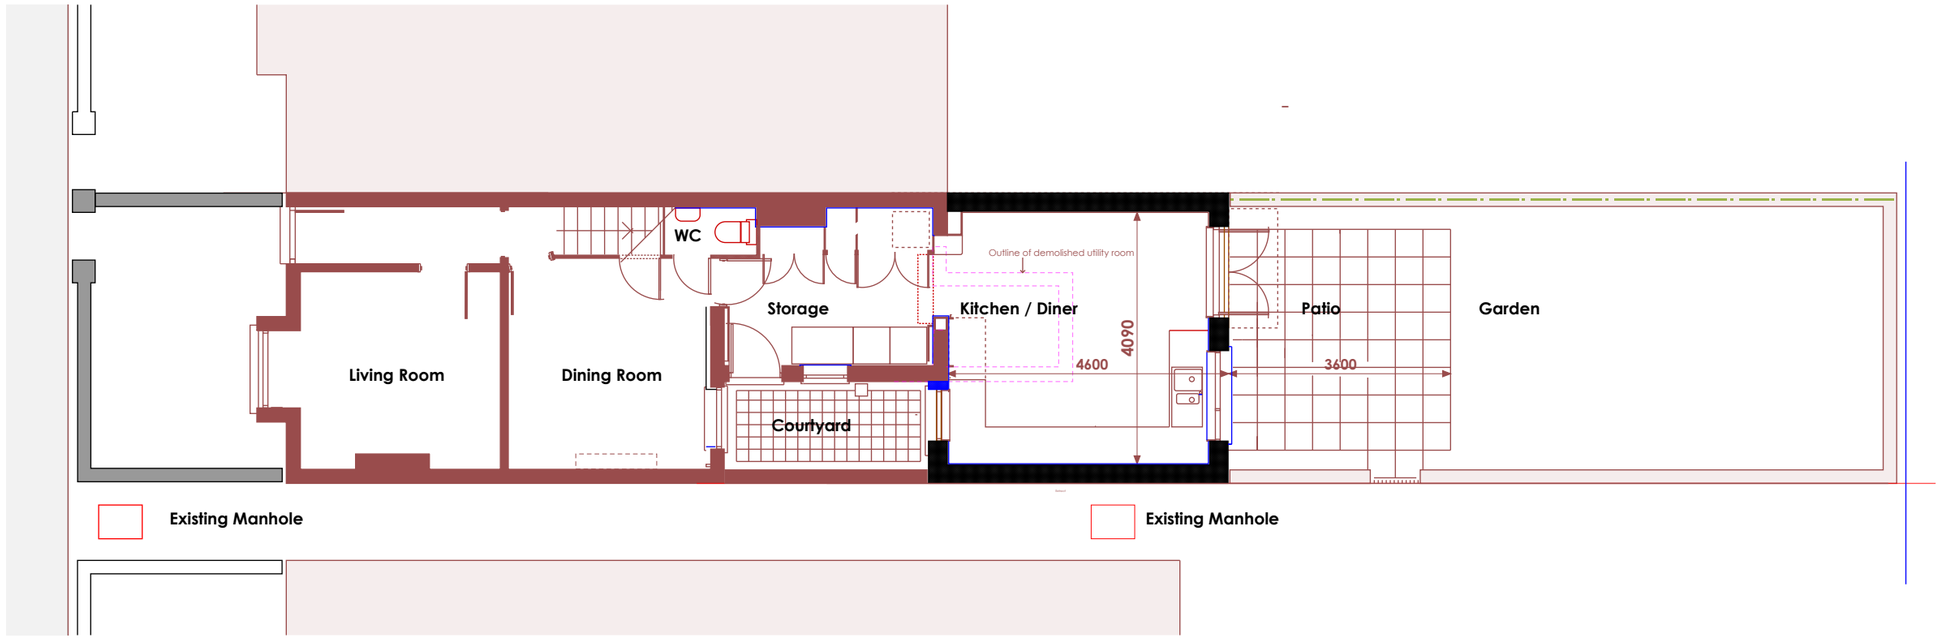


25 King Street BN14 7BN

0 1 m 10 m

Planning Permission Application

Scale 1:100 @ A3 September 2025

N

BN14 06

Ground Floor Proposed Plan