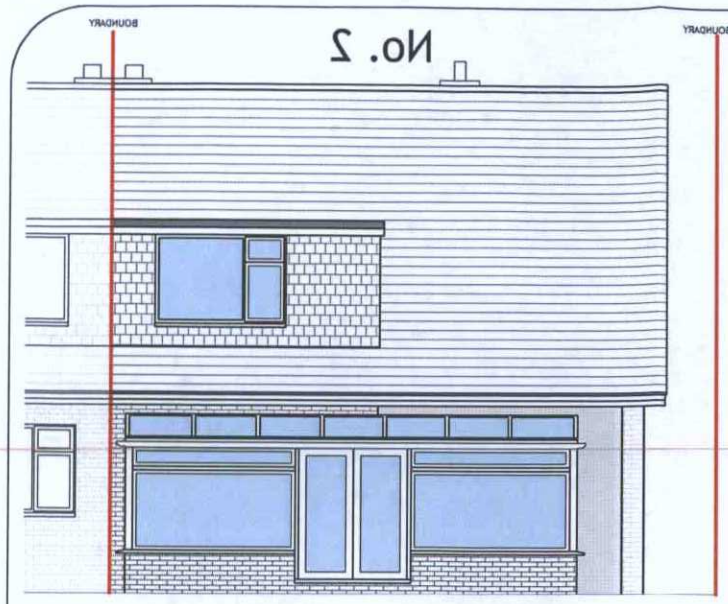

Rear Elevation (West)



Side Elevation (North)

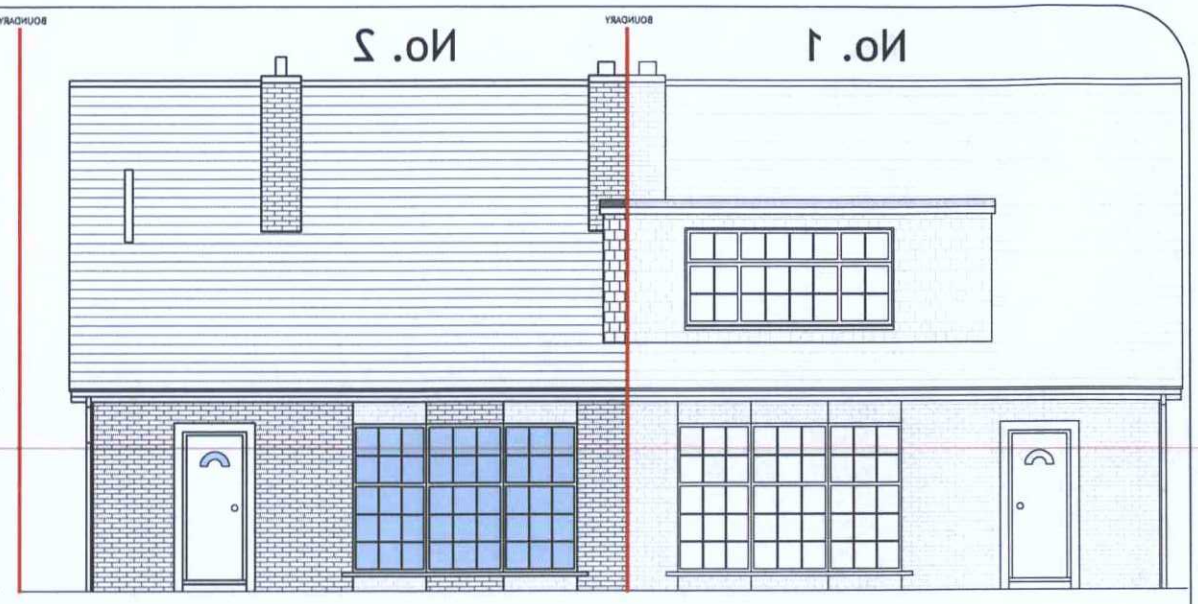

Front Elevation (East) 1:100

Scale:1:100

ADUR & WORTHING
PLANNING SERVICES
AWDM/1528/12
DATE VALID
- 3 JAN 2013

Patrick Rego Architectural Design

Address:
3 Katherine Way, Seaford, East Sussex BN25 2UZ
Tel:
01323 896418
07849 126177
Email:
patrick.rego08@googlemail.com

Rev	Date	Description
A	18.12.12	Entire front elevation of adj. prop. shown

Client:
Miss C. Kesteven

Job Title:
Partial loft conversion and internal revisions
2 Larke Close
Shoreham-by-Sea
West Sussex
BN43 6ED

Drawing Title:
Floor Plans and Elevations
As Existing

Scale:	Drawn By:	Checked by:
As shown @ A3	PJR	-
Date: October 2012	**Date plotted:** 18.12.12	

Drawing No: 2020-002

Rev: A

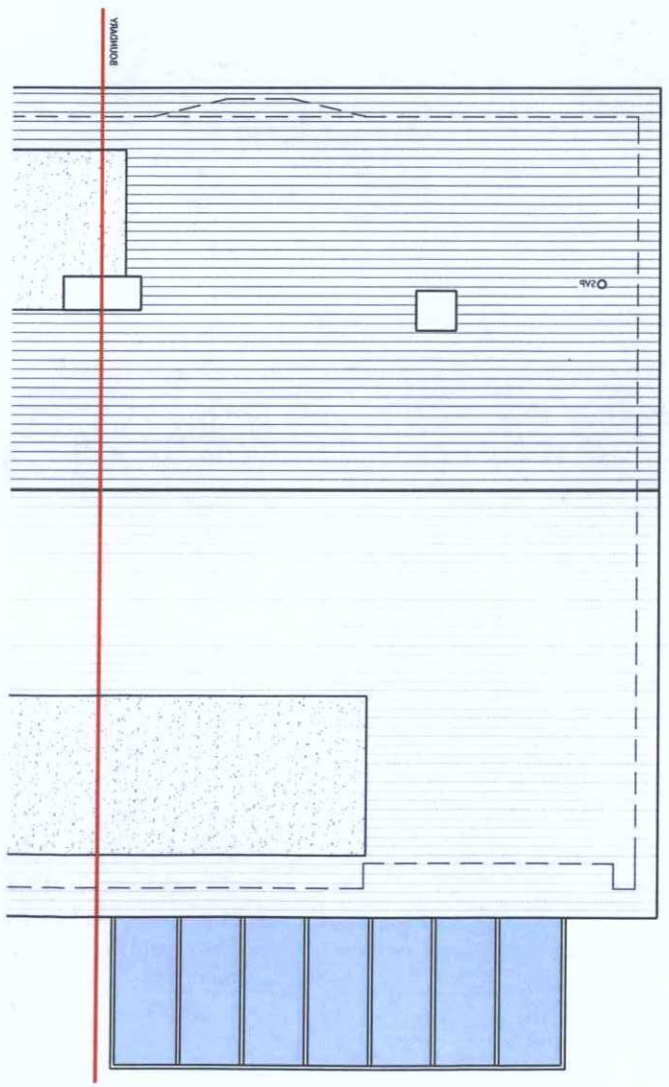

Roof Plan

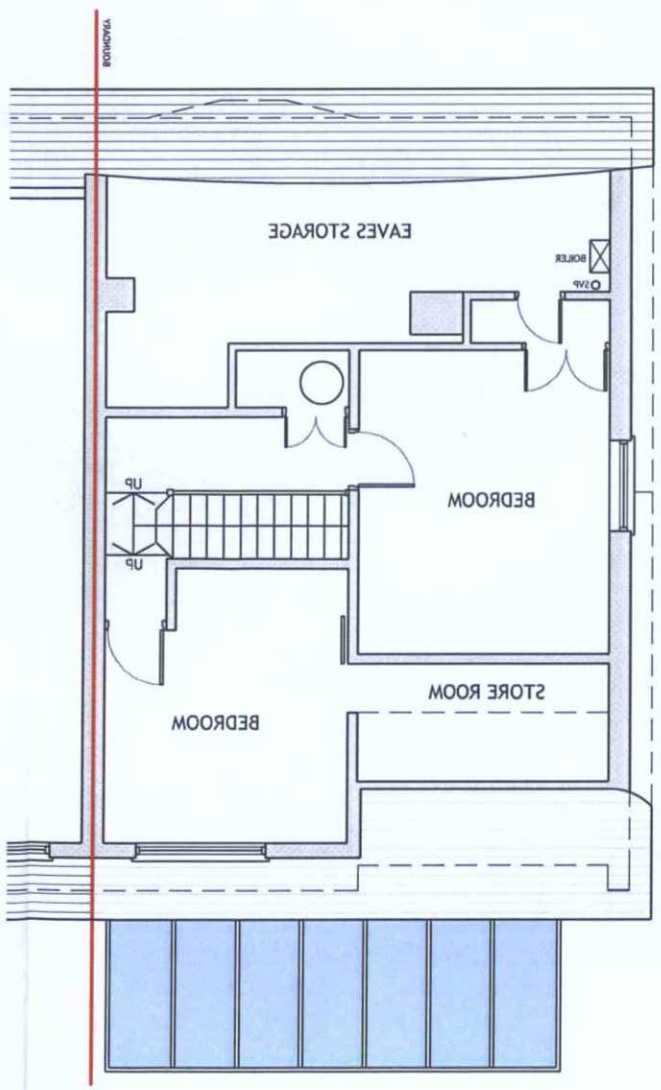

First Floor Plan

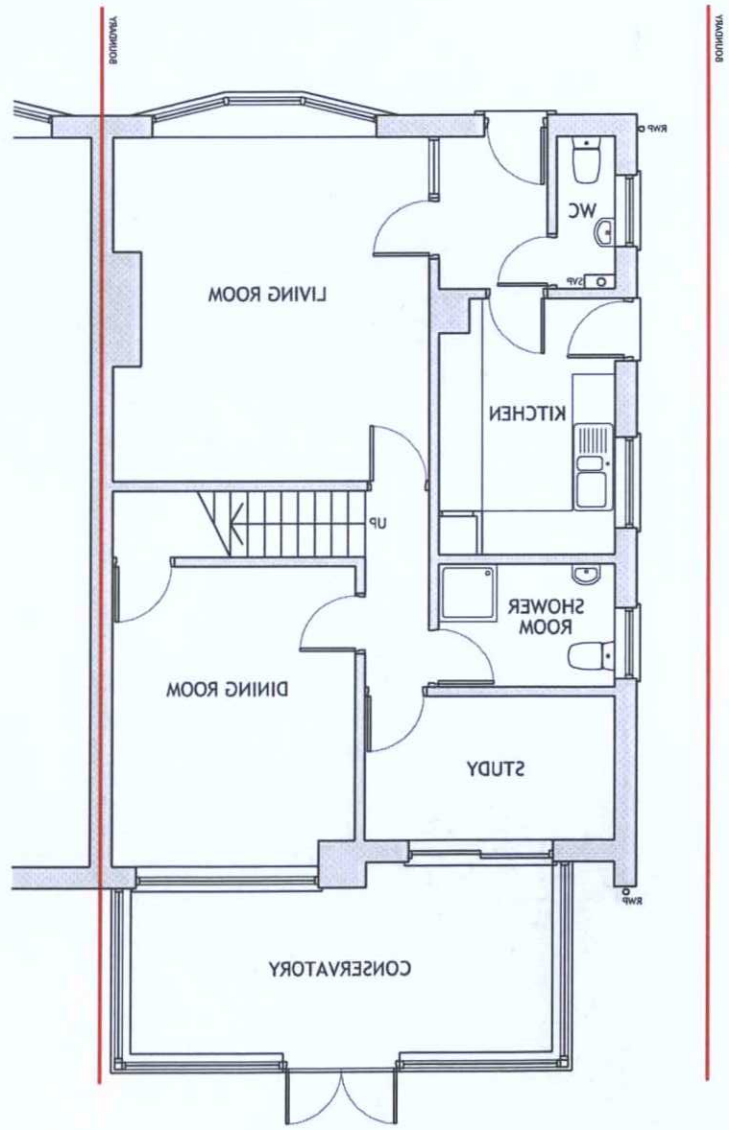

Ground Floor Plan 1:100

Scale:1:100