ONLY FIGURED DIMENSIONS TO BE USED FOR CONSTRUCTION PURPOSES. ALL DIMENSIONS ARE TO BE CHECKED ON SITE PRIOR TO INSTALLATION AND THE ARCHITECT IS TO BE NOTIFIED OF ANY DISCREPENCIES.
© This drawing is copyright and must not be reproduced without the written consent of the Architect.

REV DATE DESCRIPTION

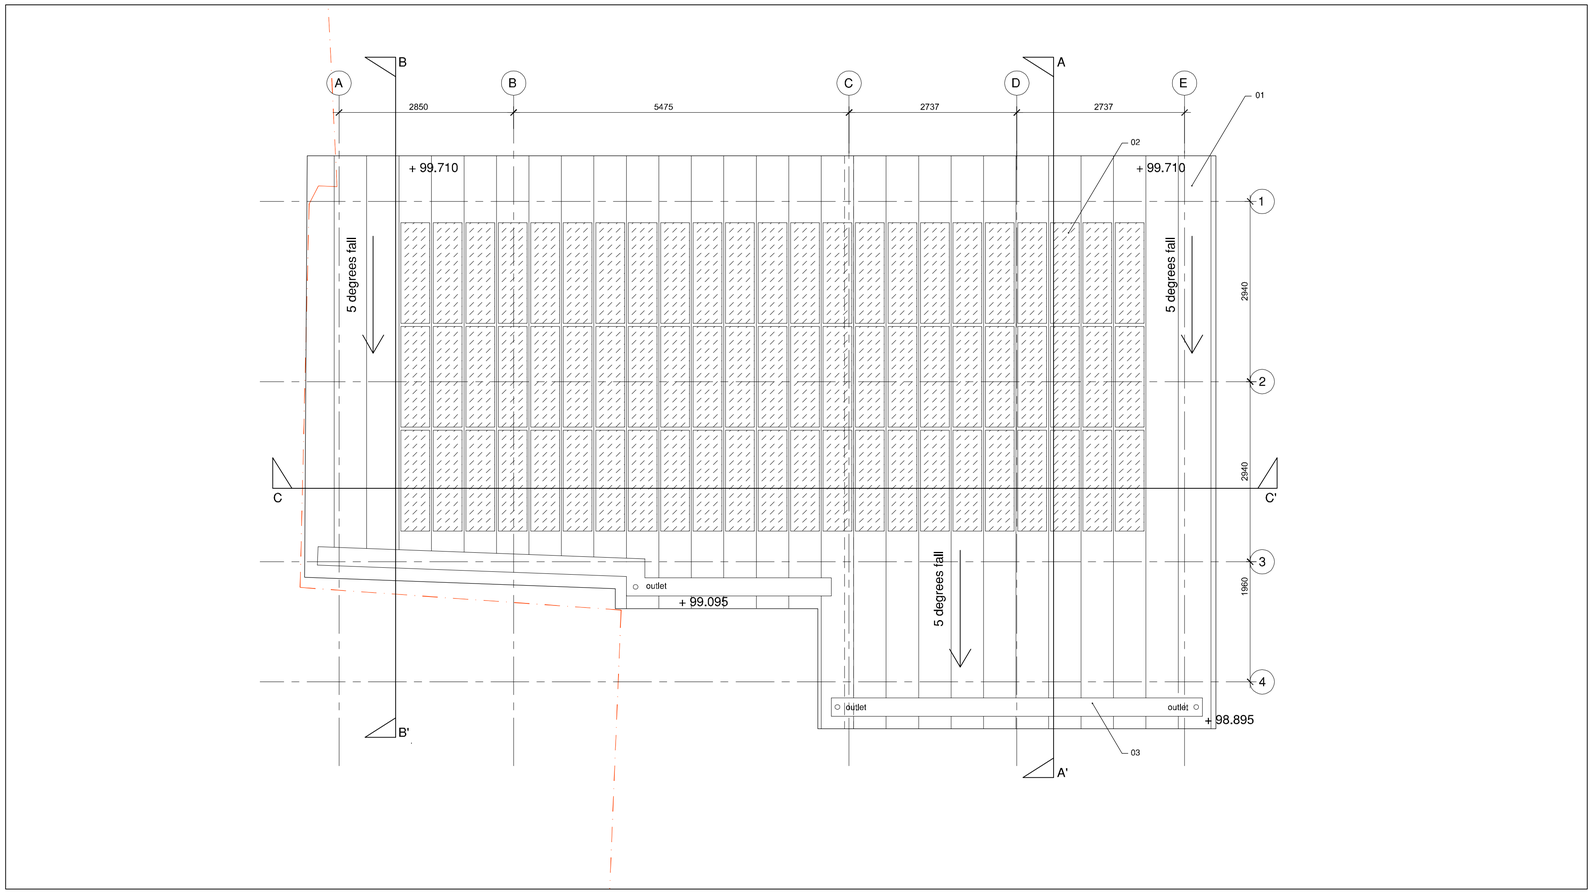

Roof Plan - Scale 1:50

NBS ref	ref	description
-	01	0.7MM THICK RHEINZINK ZINC STANDING SEAM WARM ROOF CONSTRUCTION, TO SPECIALIST'S SUBCONTRACTOR'S DETAIL, AS PART OF **CONTRACTOR'S DESIGN PORTION, COLOUR TBC**
-	02	530mm WIDE RHEINZING PV PANEL FIXED TO STANDING SEAMS, TO ZINC ROOF SPECIALIST SUBCONTRACTOR'S DETAIL, PART OF CONTRACTOR'S DESIGN PORTION
-	03	300mm WIDE ZINC BOX GUTTER BY RHEINZINK, TO SPECIALIST'S SUBCONTRACTOR'S DETAIL, AS PART OF **CONTRACTOR'S DESIGN PORTION.**

Scale Bar 1:50

0 1 2 3 4 5m

PRELIMINARY

Down House, 11 Furze Road, Worthing

Garage A - Roof Plan

saville jones | architects

date: Jan 2023

scale: 1 : 50 @A1

23001 | SK | 13

DWG: I:\DRAWINGS\PROFORMA\SJA_A1_SIZING