

ADUR & WORTHING PLANNING SERVICES
PLAN | AWDM/0618/12
DATE VALID | 15 MAY 2012

Ground Floor Plan

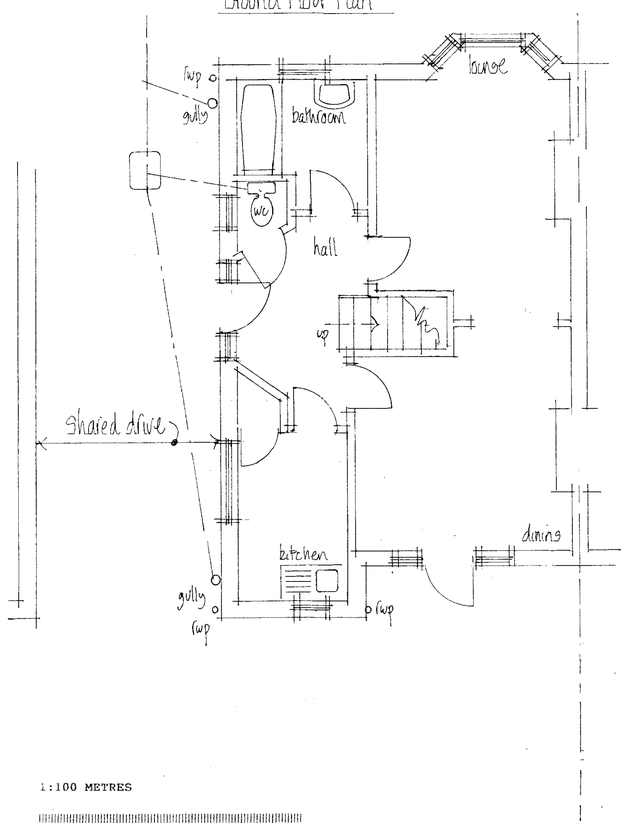



First Floor Plan

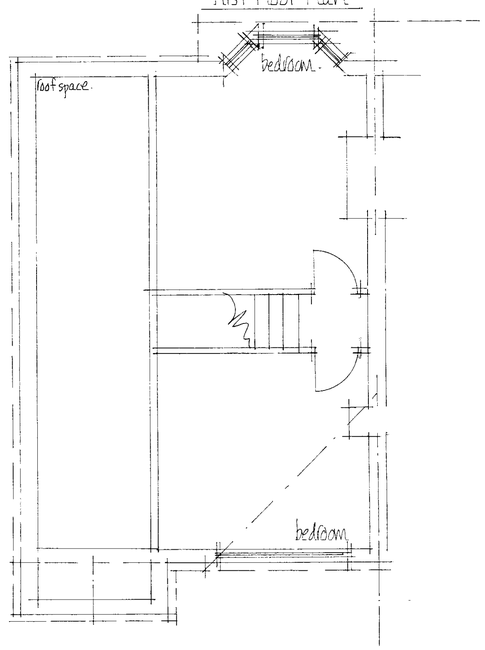


1:100 METRES

1:50 METRES

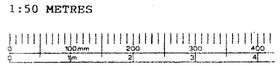


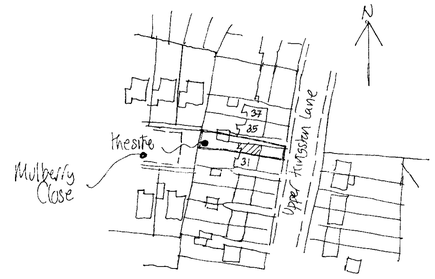


Site Location Plan
1:1250

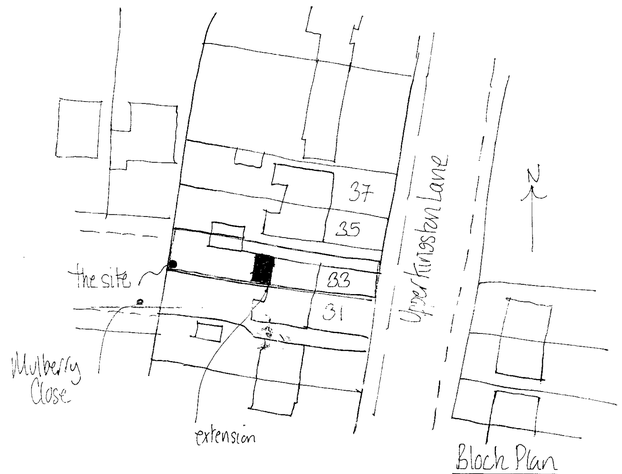


Block Plan
1:500

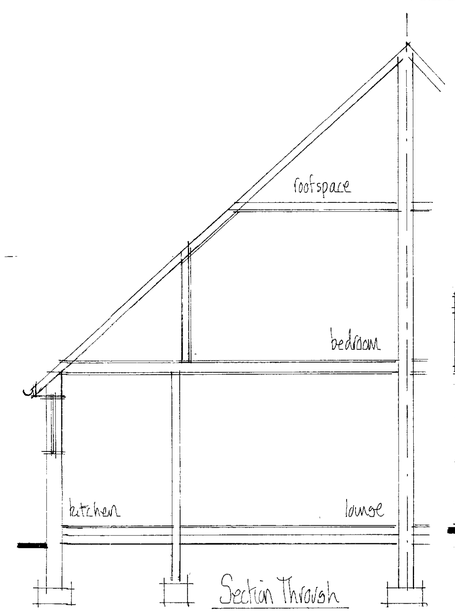


Section Through

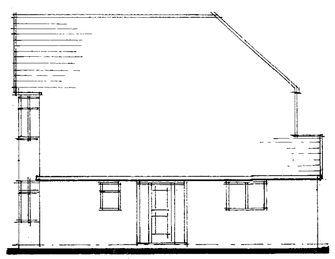

Side Elevation

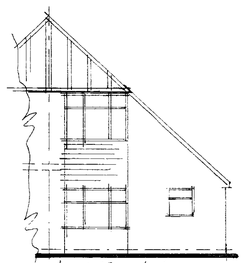

Front Elevation

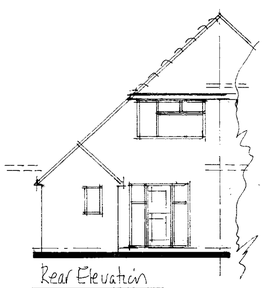

Rear Elevation

Mel Humphrey
MRICS MBEng
39 Northcase Drive
Hove East Sussex BN3 4PQ
RICS
Mobile: 07791 055182
Email: mel_humphrey_uk@yahoo.co.uk

Drawing Title: Existing Details @ 33, Upper Kingston Lane Shoreham-by-Sea
Scale: 1:50, 1:100.
Date: April 12 | Drawn by: mjh
A1 sized drawing
Org No. | Rev.