

Walls to be construced using Forterra LBC Golden Buff bricks

Roof to be tiled and tile hanging to be Marleyeternit
Modern-Smooth Grey (MA1042850


Doors and windows to be White PVCu

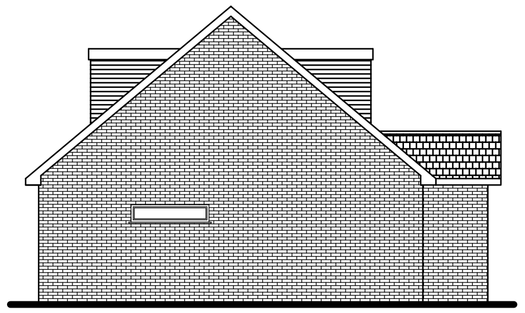


Proposed West Elevation

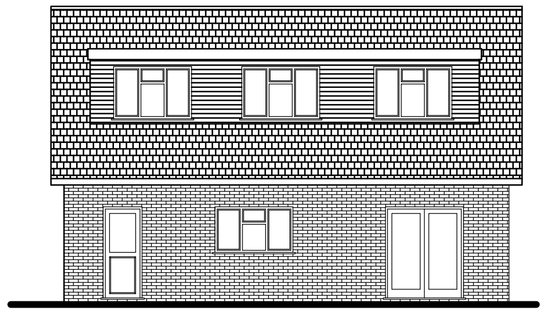


Proposed North Elevation

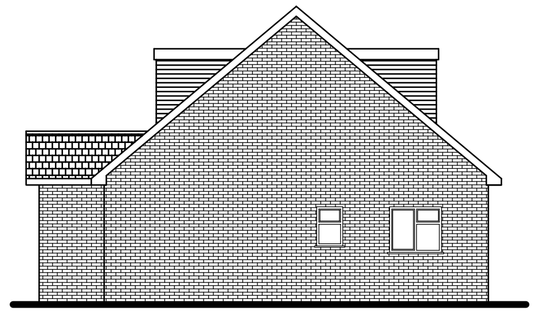


Proposed East Elevation

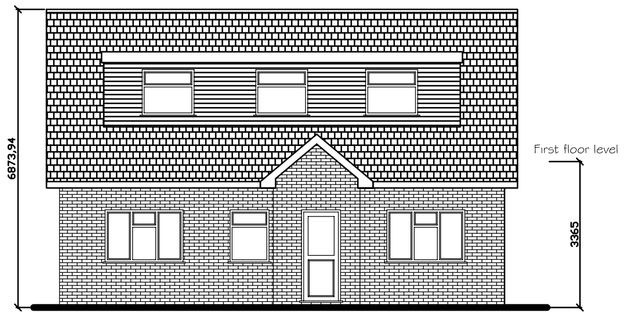


Proposed South Elevation

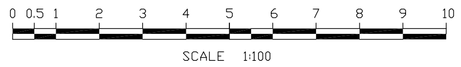


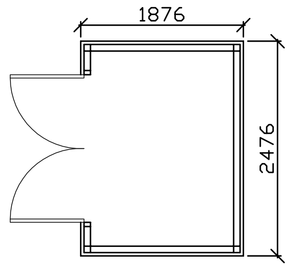


Bike Store Plan

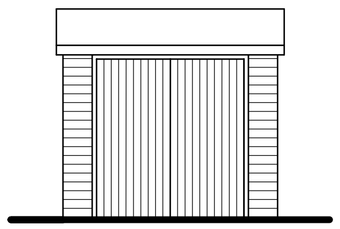


Front Elevation

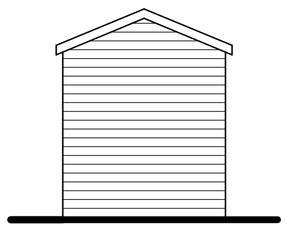

Side Elevation

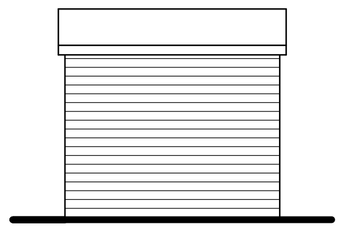


Rear Elevation

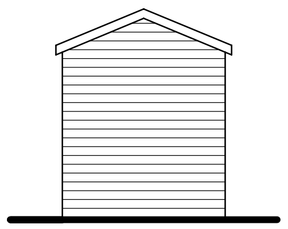


Side Elevation


Walls to be timber boarding and roof to be felt

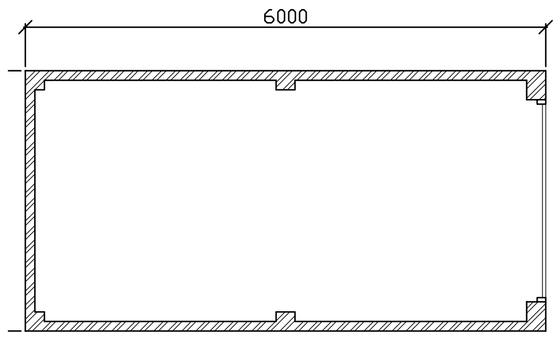


Garage Plan (West Plot)

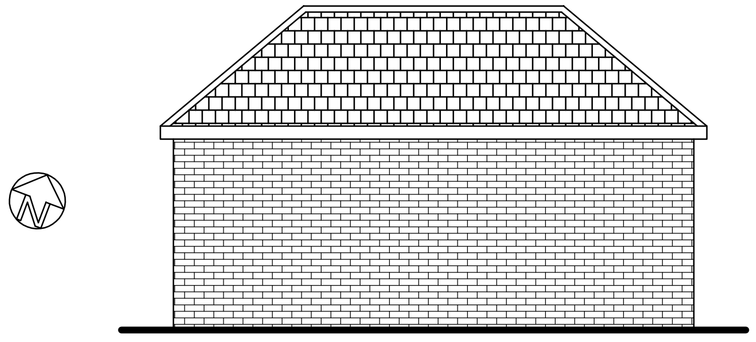


Side (South) Elevation

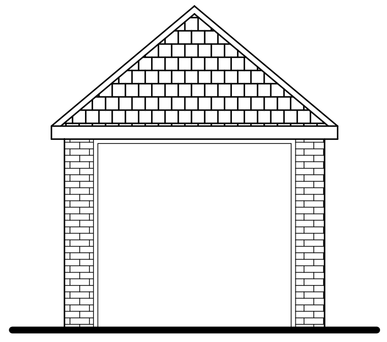


Front (East) Elevation

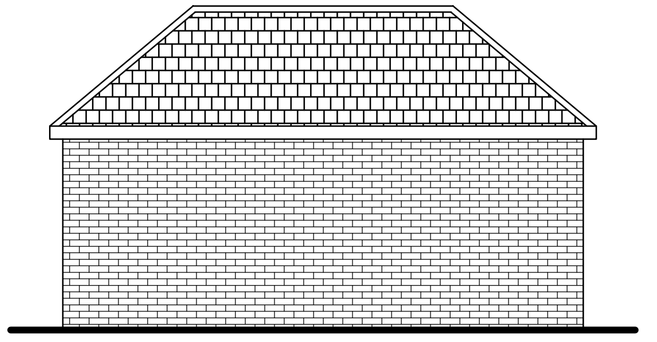


Side (North) Elevation

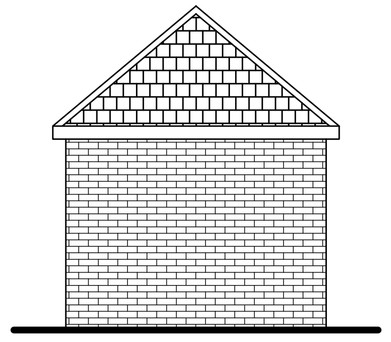


Rear (West) Elevation

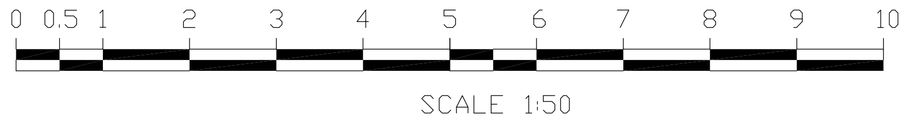


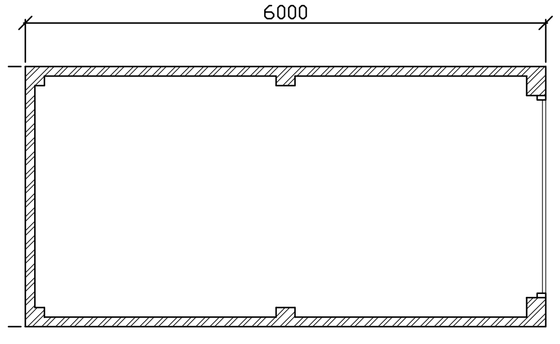


Garage Plan (East Plot)

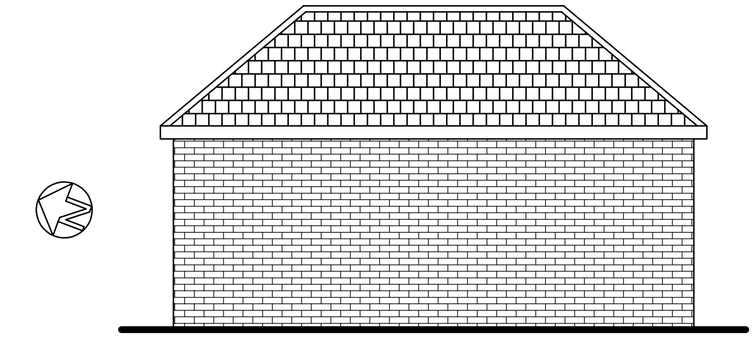


Side (West) Elevation

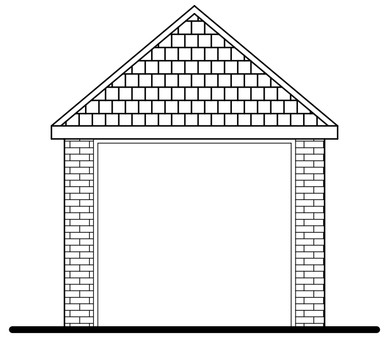

Front (South) Elevation

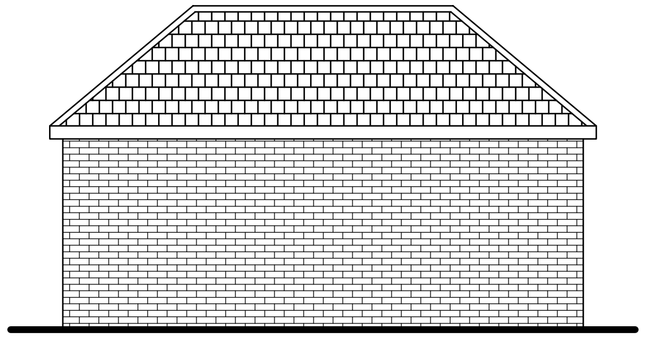

Side (East) Elevation

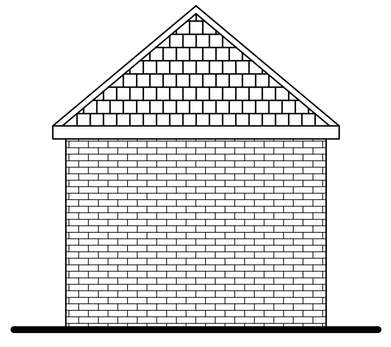

Rear (North) Elevation

Tony Rogers
Building Consultants
Address: 40 Dawn Crescent, Upper Beeding
West Sussex, BN44 3WH
Telephone: 01903 815225 Fax: 01903 815225

Rev.	Date:	Revision Description:
A	August 18	Materials altered

Client: Renovate & Extend

Address: Land north of
1 Swallows Close, Lancing
West Sussex
BN15 8LS

Project: Proposed two 3 bed chalet bungalows

Scale: 1:50 1:100
Paper Size A1

Date: March 2018

Drawing No: 16/1230/02

Drawn By: AWR

Revision: A