UK MAP CENTRE .com

North

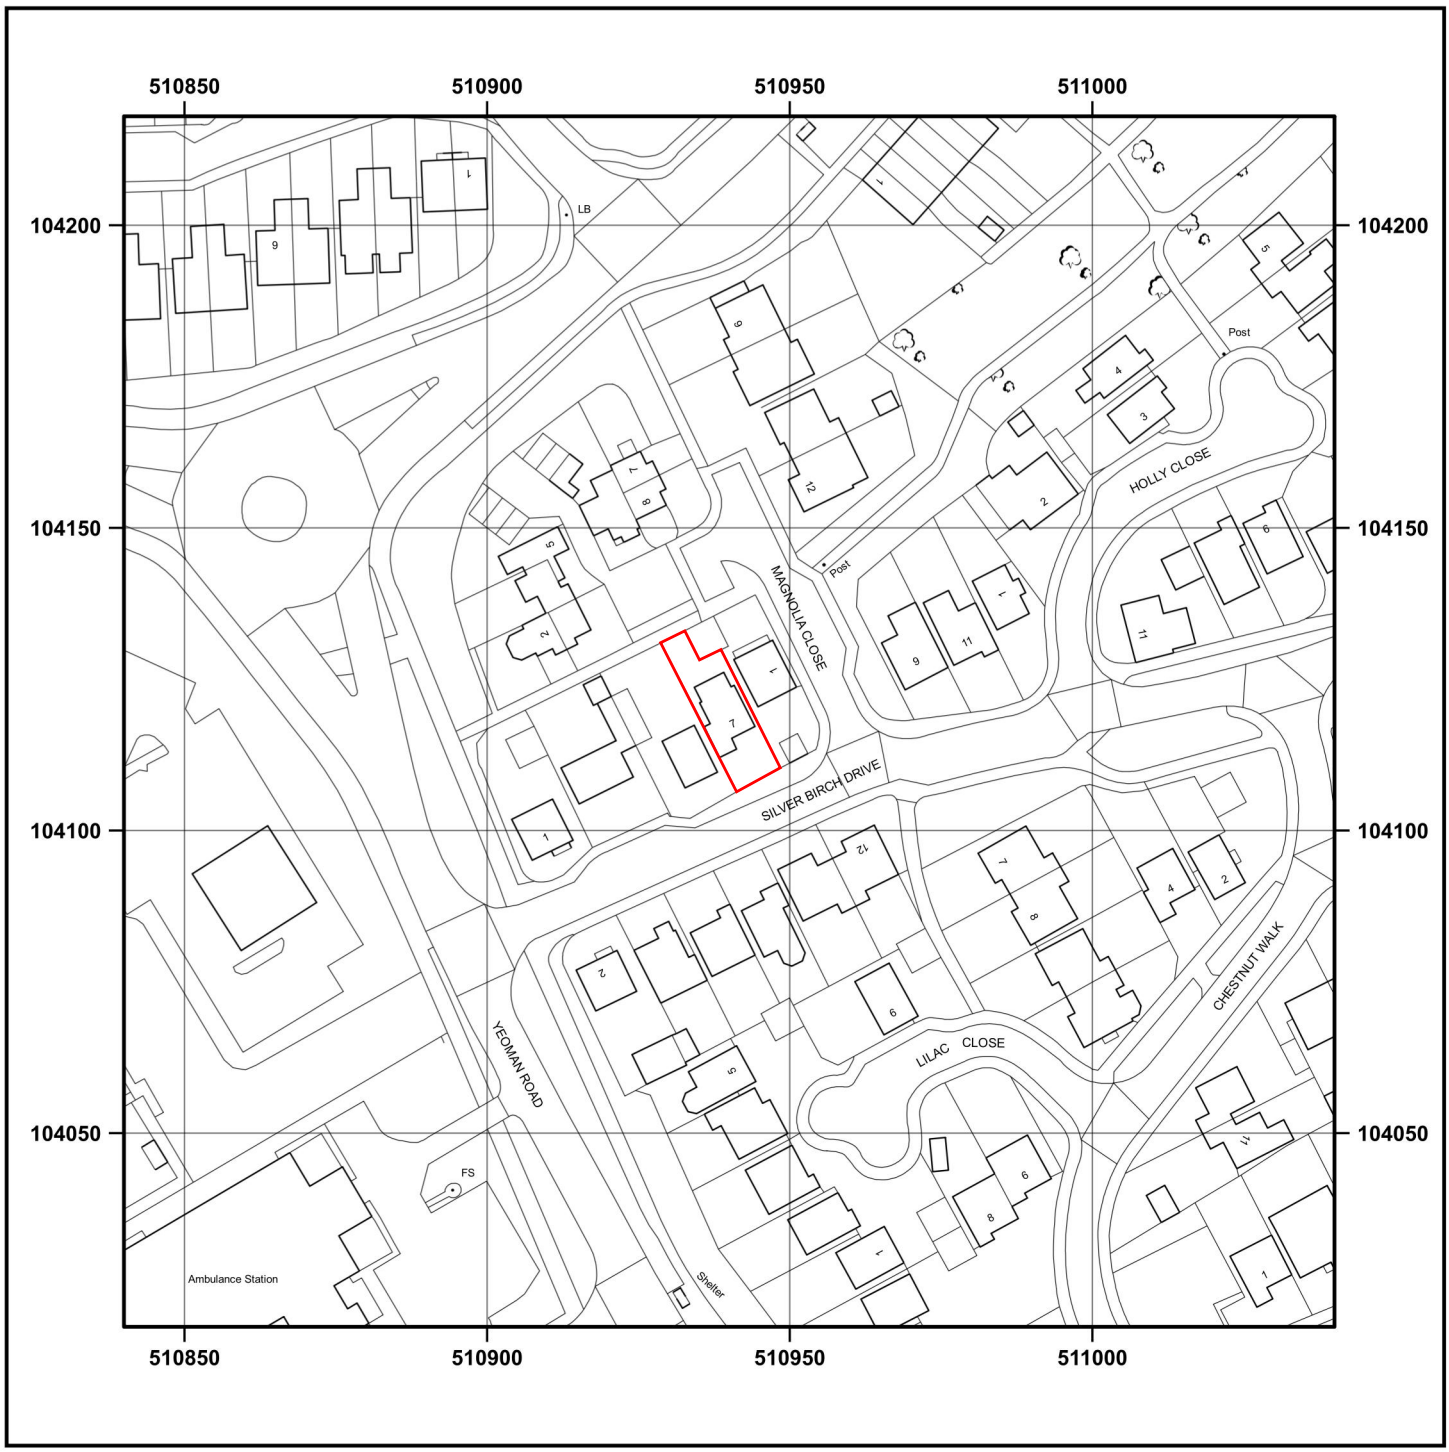

© Crown copyright and database rights 2024 OS AC0000848283. Public rights of way shown on this map have been taken from Local Authority definitive maps. The representation on this map of any other road, track or path is no evidence of the existence of a right of way.

0 12.5 25 37.5 50 m

Scale 1:1250 - 1cm = 12.5m - A4 Size

LOCATION PLAN

22\08\2024

DRWG No. DS/DRURY/02

7, SILVER BIRCH DRIVE, WORTHING, BN13 3PP
Supplied by: www.ukmapcentre.com
Product Info: www.ukmapcentre.com/location-plans-1250-scale
Serial No: 292742
Centre Coordinates: 510940,104118
Production Date: 22/08/2024

Ordnance Survey Licensed Data