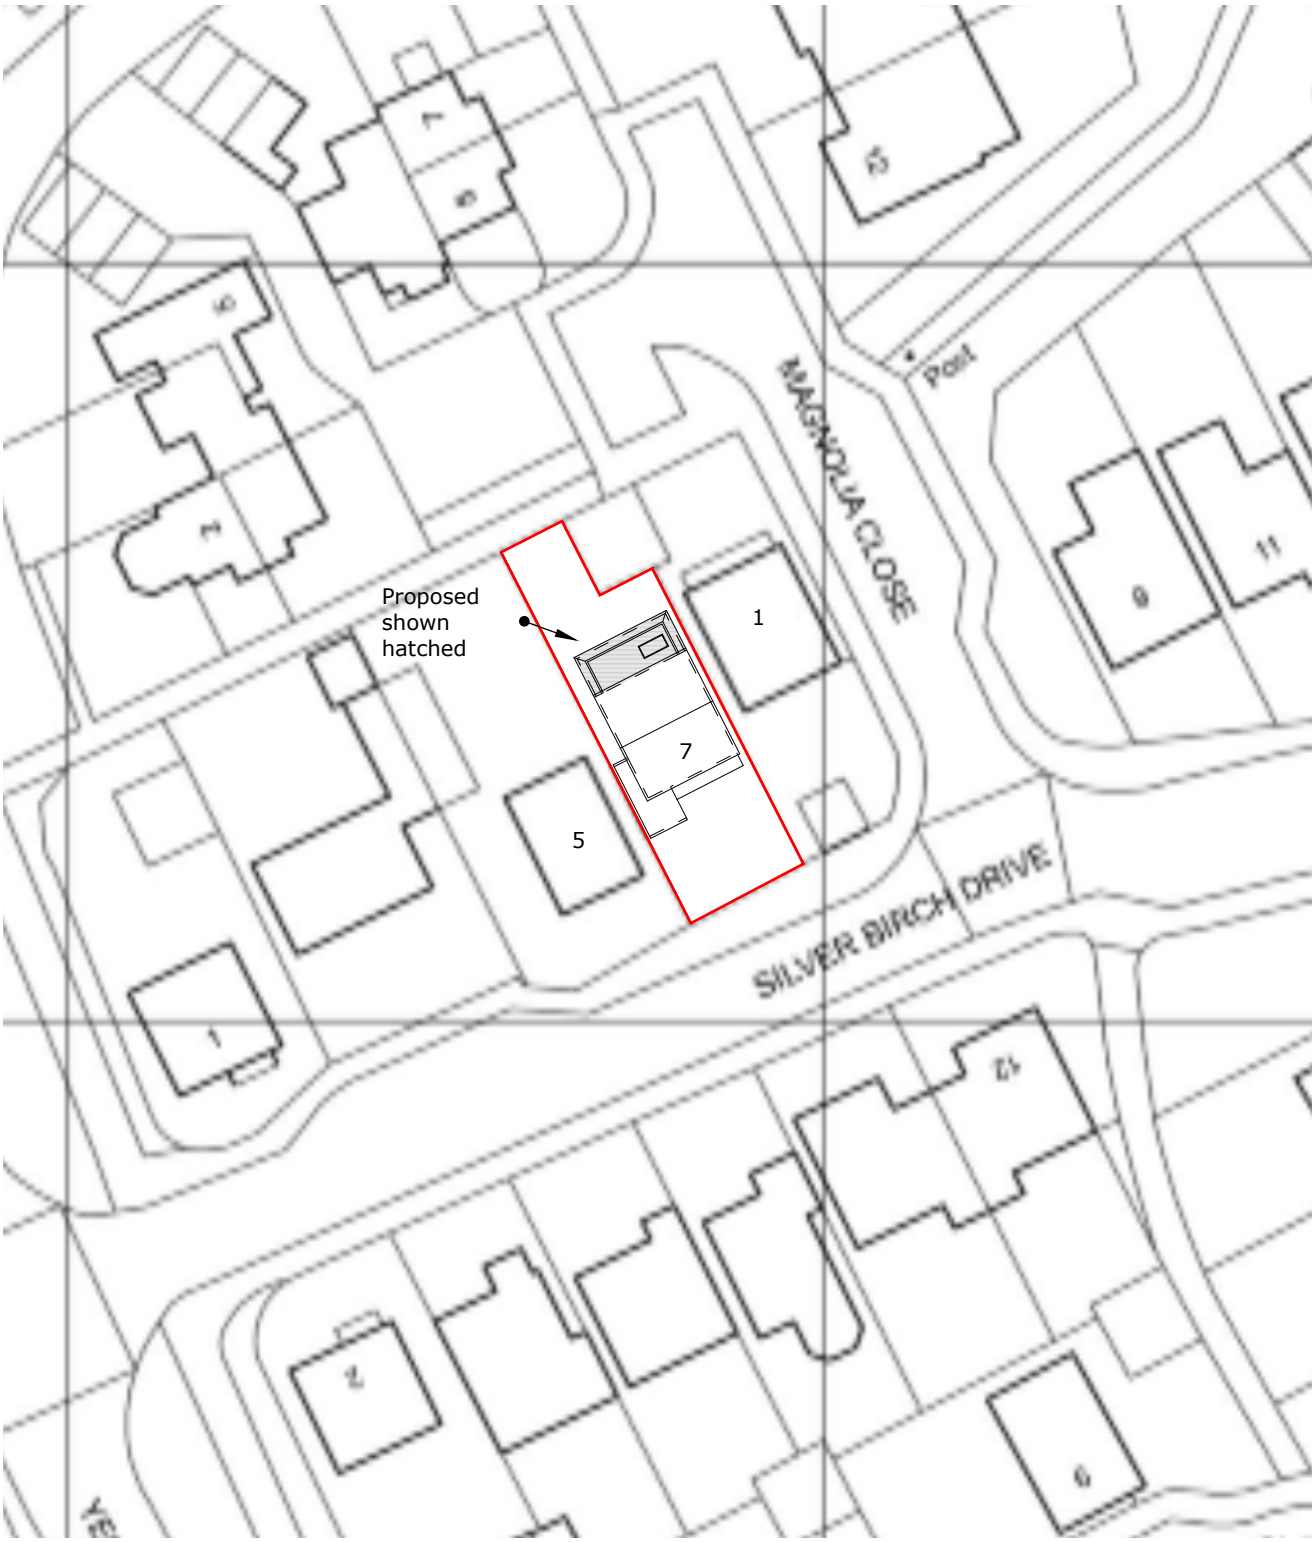

BLOCK PLAN:
7 SILVER BIRCH DRIVE . WORTHING . WEST SUSSEX . BN13 3PP

20/08/2024
DRWG No: DS/DRURY/03

NORTH

0 5 10 15 20 25m

SCALE 1:500 @ A4 PAPER SIZE