ALL MATERIALS TO MATCH EXISTING
AS CLOSELY AS POSSIBLE.

WALLS - FACE BRICK
DOORS/ WINDOWS - WHITE
RAINWATER GOODS - WHITE
ROOF - TILE TO MATCH MAIN ROOF

EXISTING

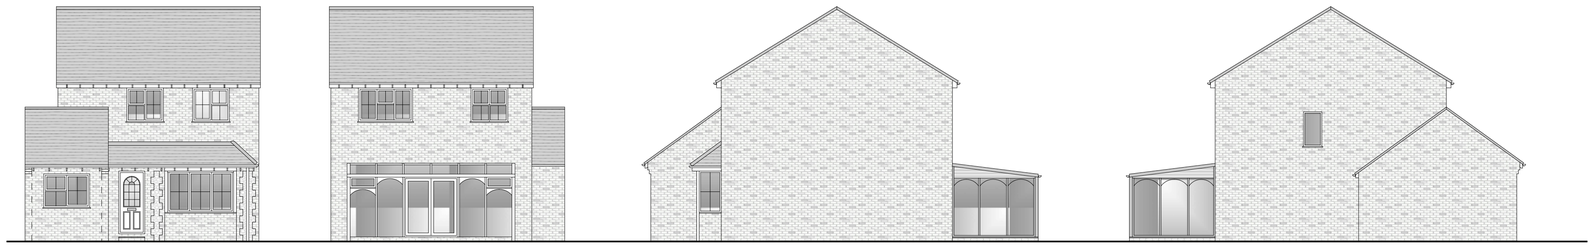

FRONT (SE) REAR (NW) SIDE (NE) SIDE (SW)

PROPOSED

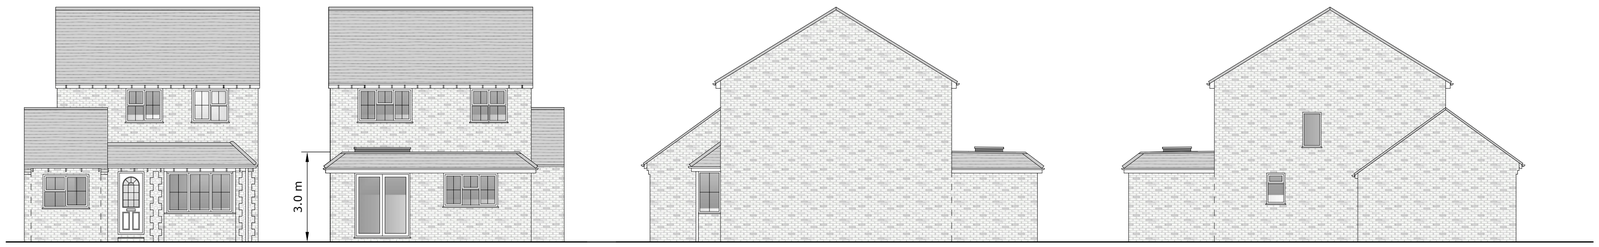

FRONT (SE) REAR (NW) SIDE (NE) SIDE (SW)

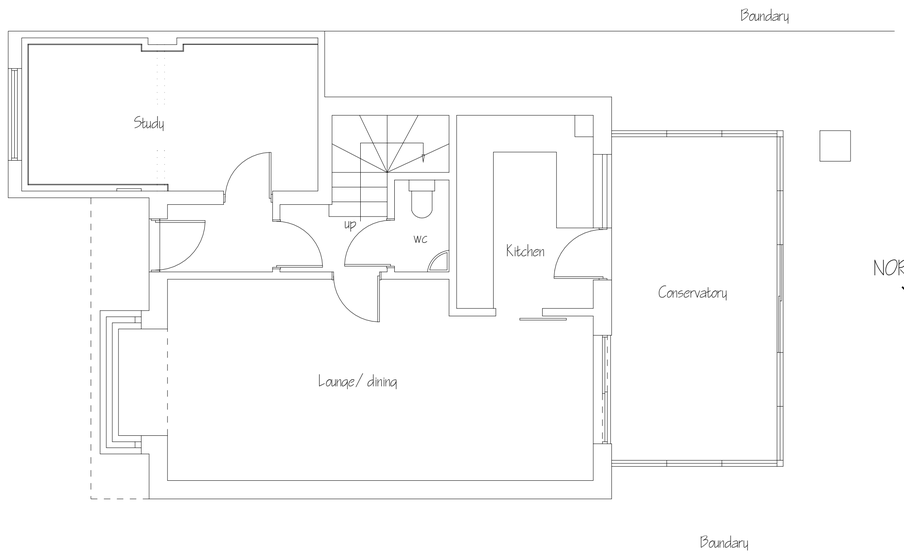

EXISTING GROUND FLOOR

NORTH

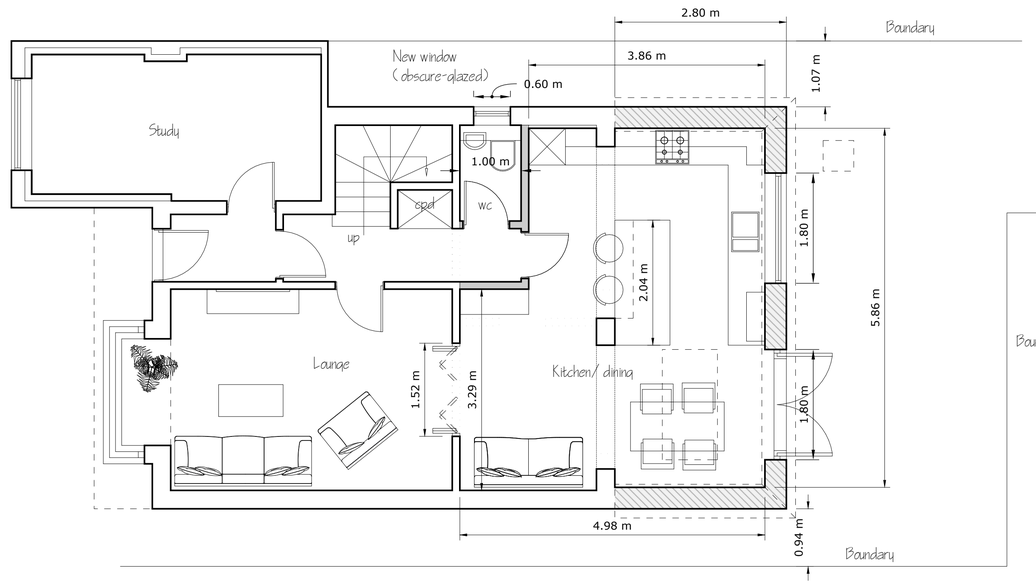

PROPOSED GROUND FLOOR

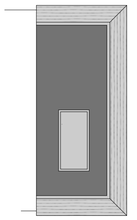

Extension
roof plan 1:100

deadspace DESIGNS

PROPOSED EXTENSION at 7 SILVER BIRCH DRIVE, WORTHING, BN13 3PP

DRAWING: PROPOSED PLANS AND ELEVATIONS SCALE: PLANS 1:50 @ A1 , ELEVS 1:100 @ A1 DATE: 19/ 08/ 2024 DRWG No: DS/ DRURY/ 01

1:50 @ A1 paper size 0 1 2 3m

1:100 @ A1 paper size 0 1 2 3 4 5m