NOTE - Responsibility is not accepted for errors made by others in scaling from this drawing. All construction information should be taken from figured dimensions only

METRES

1 2 3 4 5

SCALE: 1:50

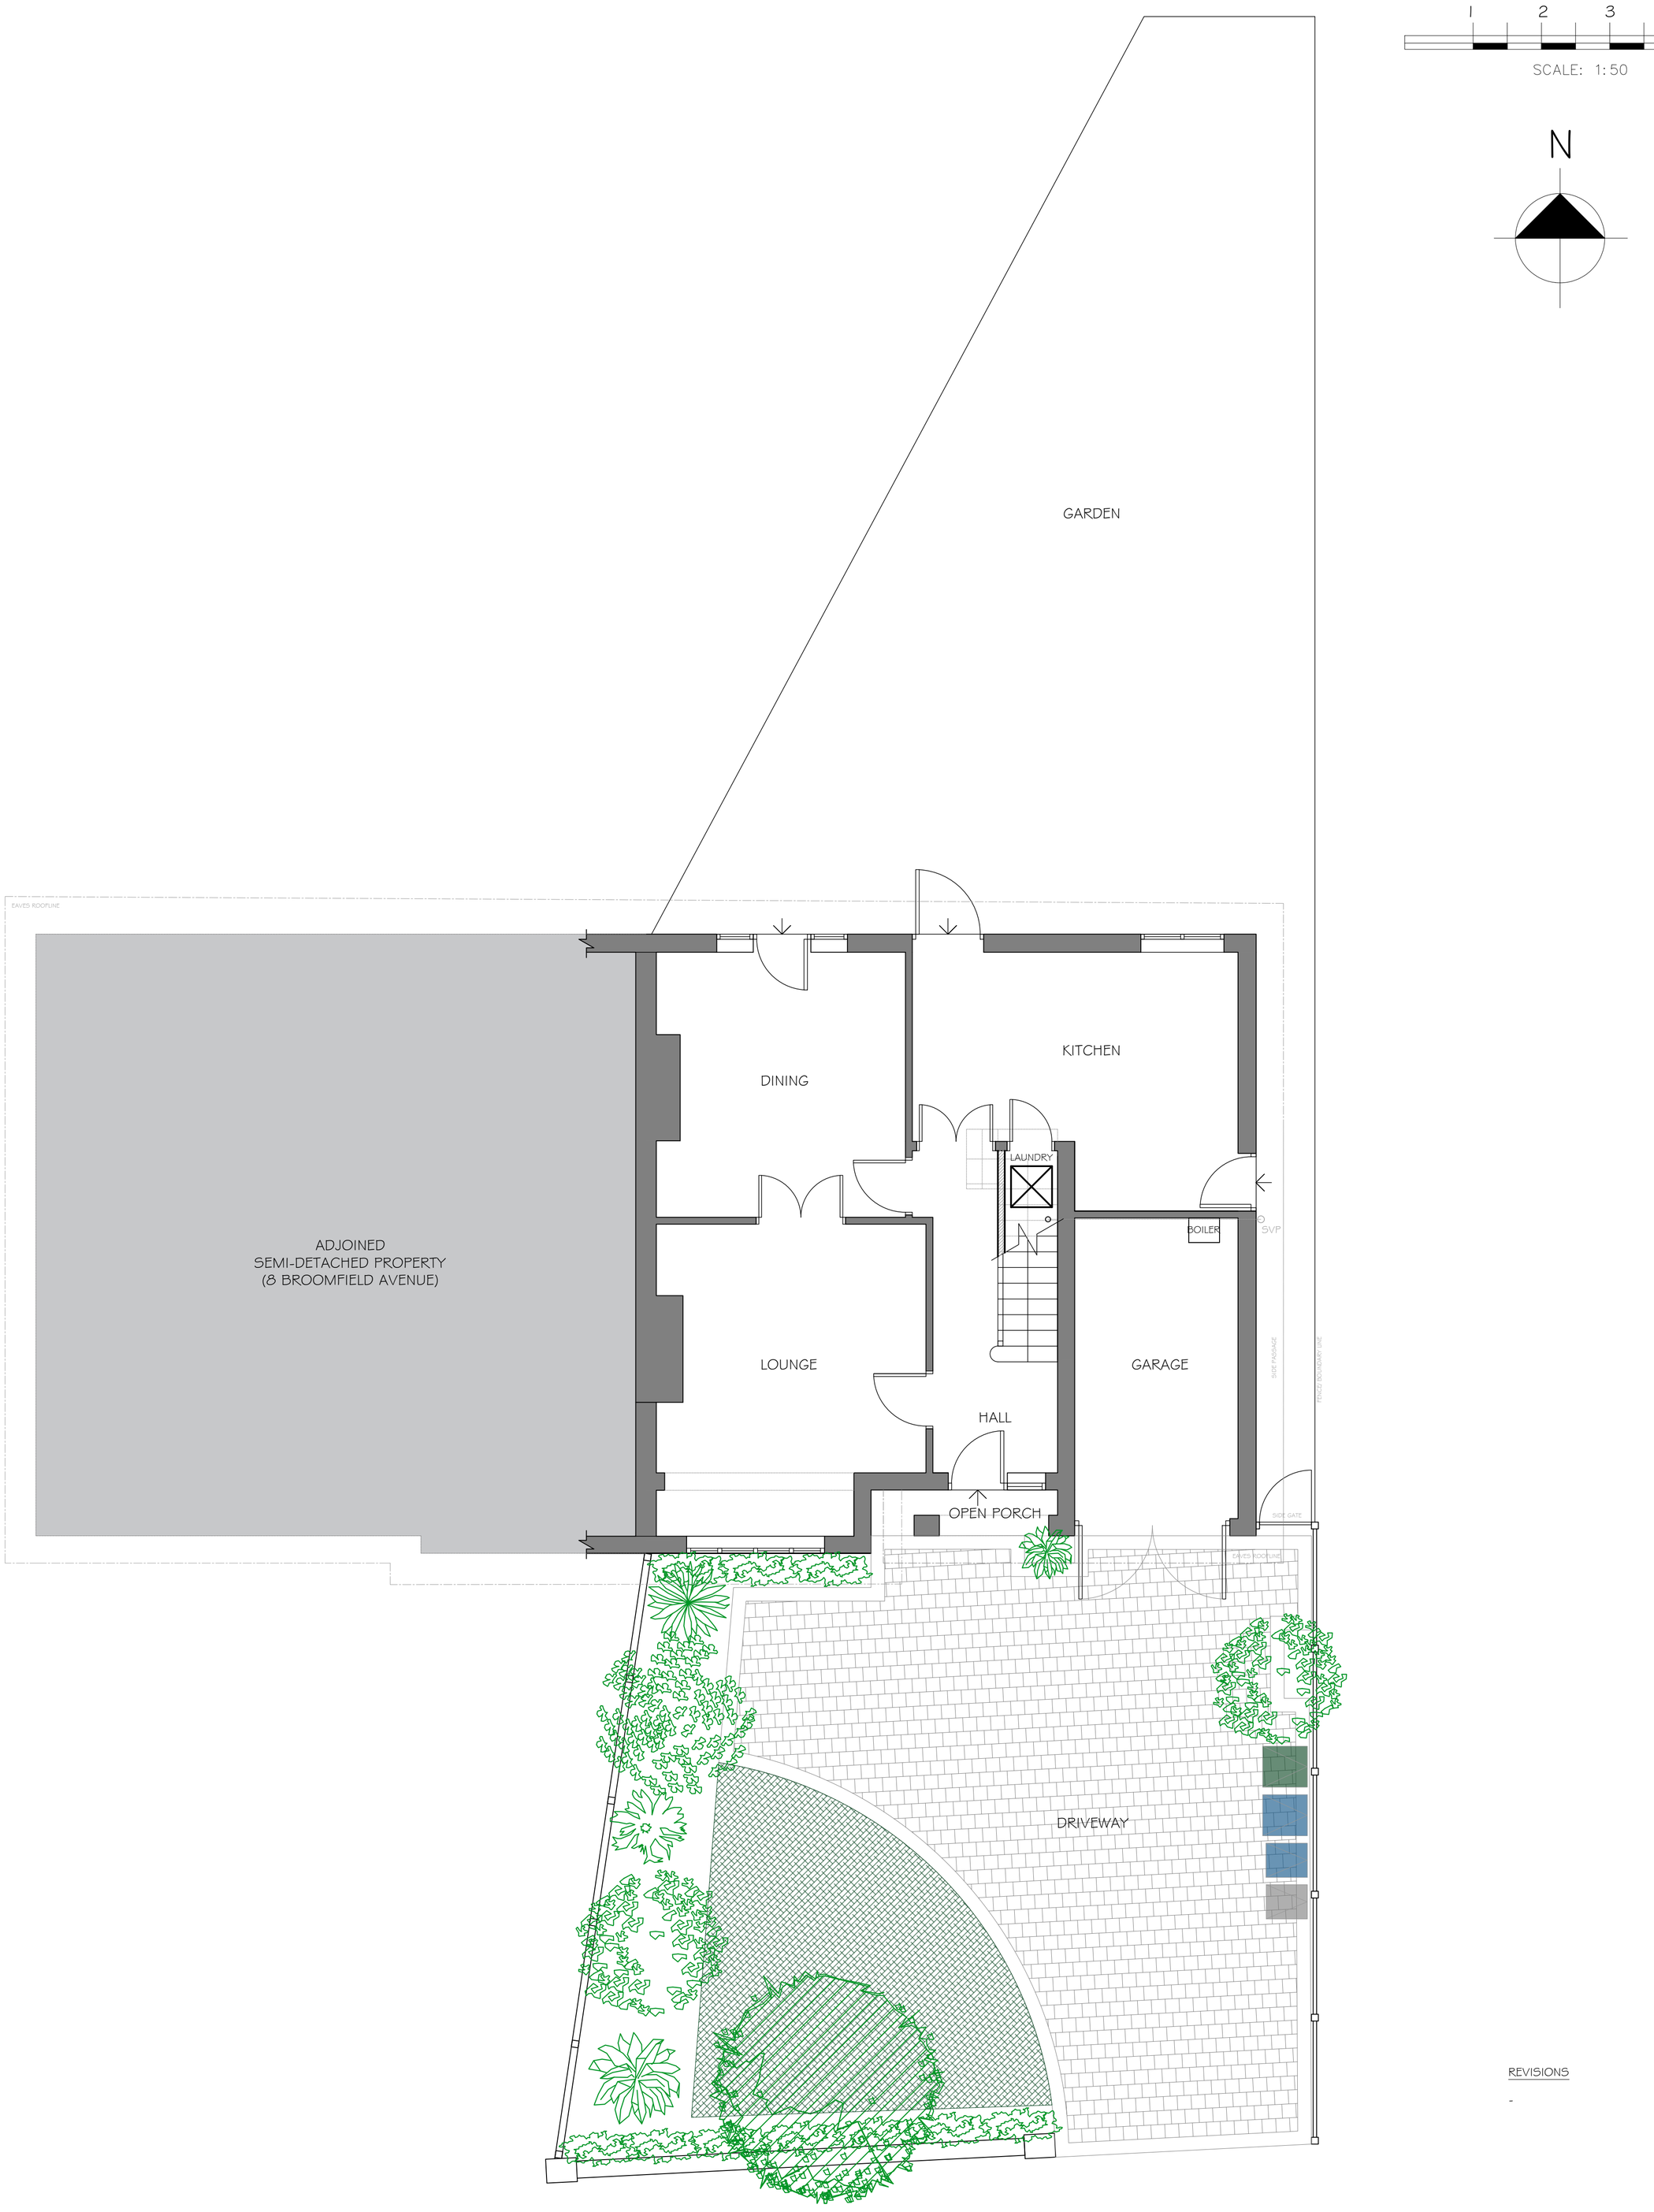

EXISTING GROUND FLOOR PLAN
SCALE 1:50

REVISIONS

-

CLIENT	MR HUGHZ DOGGY DO'S
PROJECT	6 BROOMFIELD AVENUE WORTHING BN14 7RX
DRAWING	EXISTING GROUND FLOOR PLAN

SCALE	DATE	DRAWN
A1/1:50	08/2024	GH
PROJECT No	DRAWING No	REVISION
MHDD001	001	