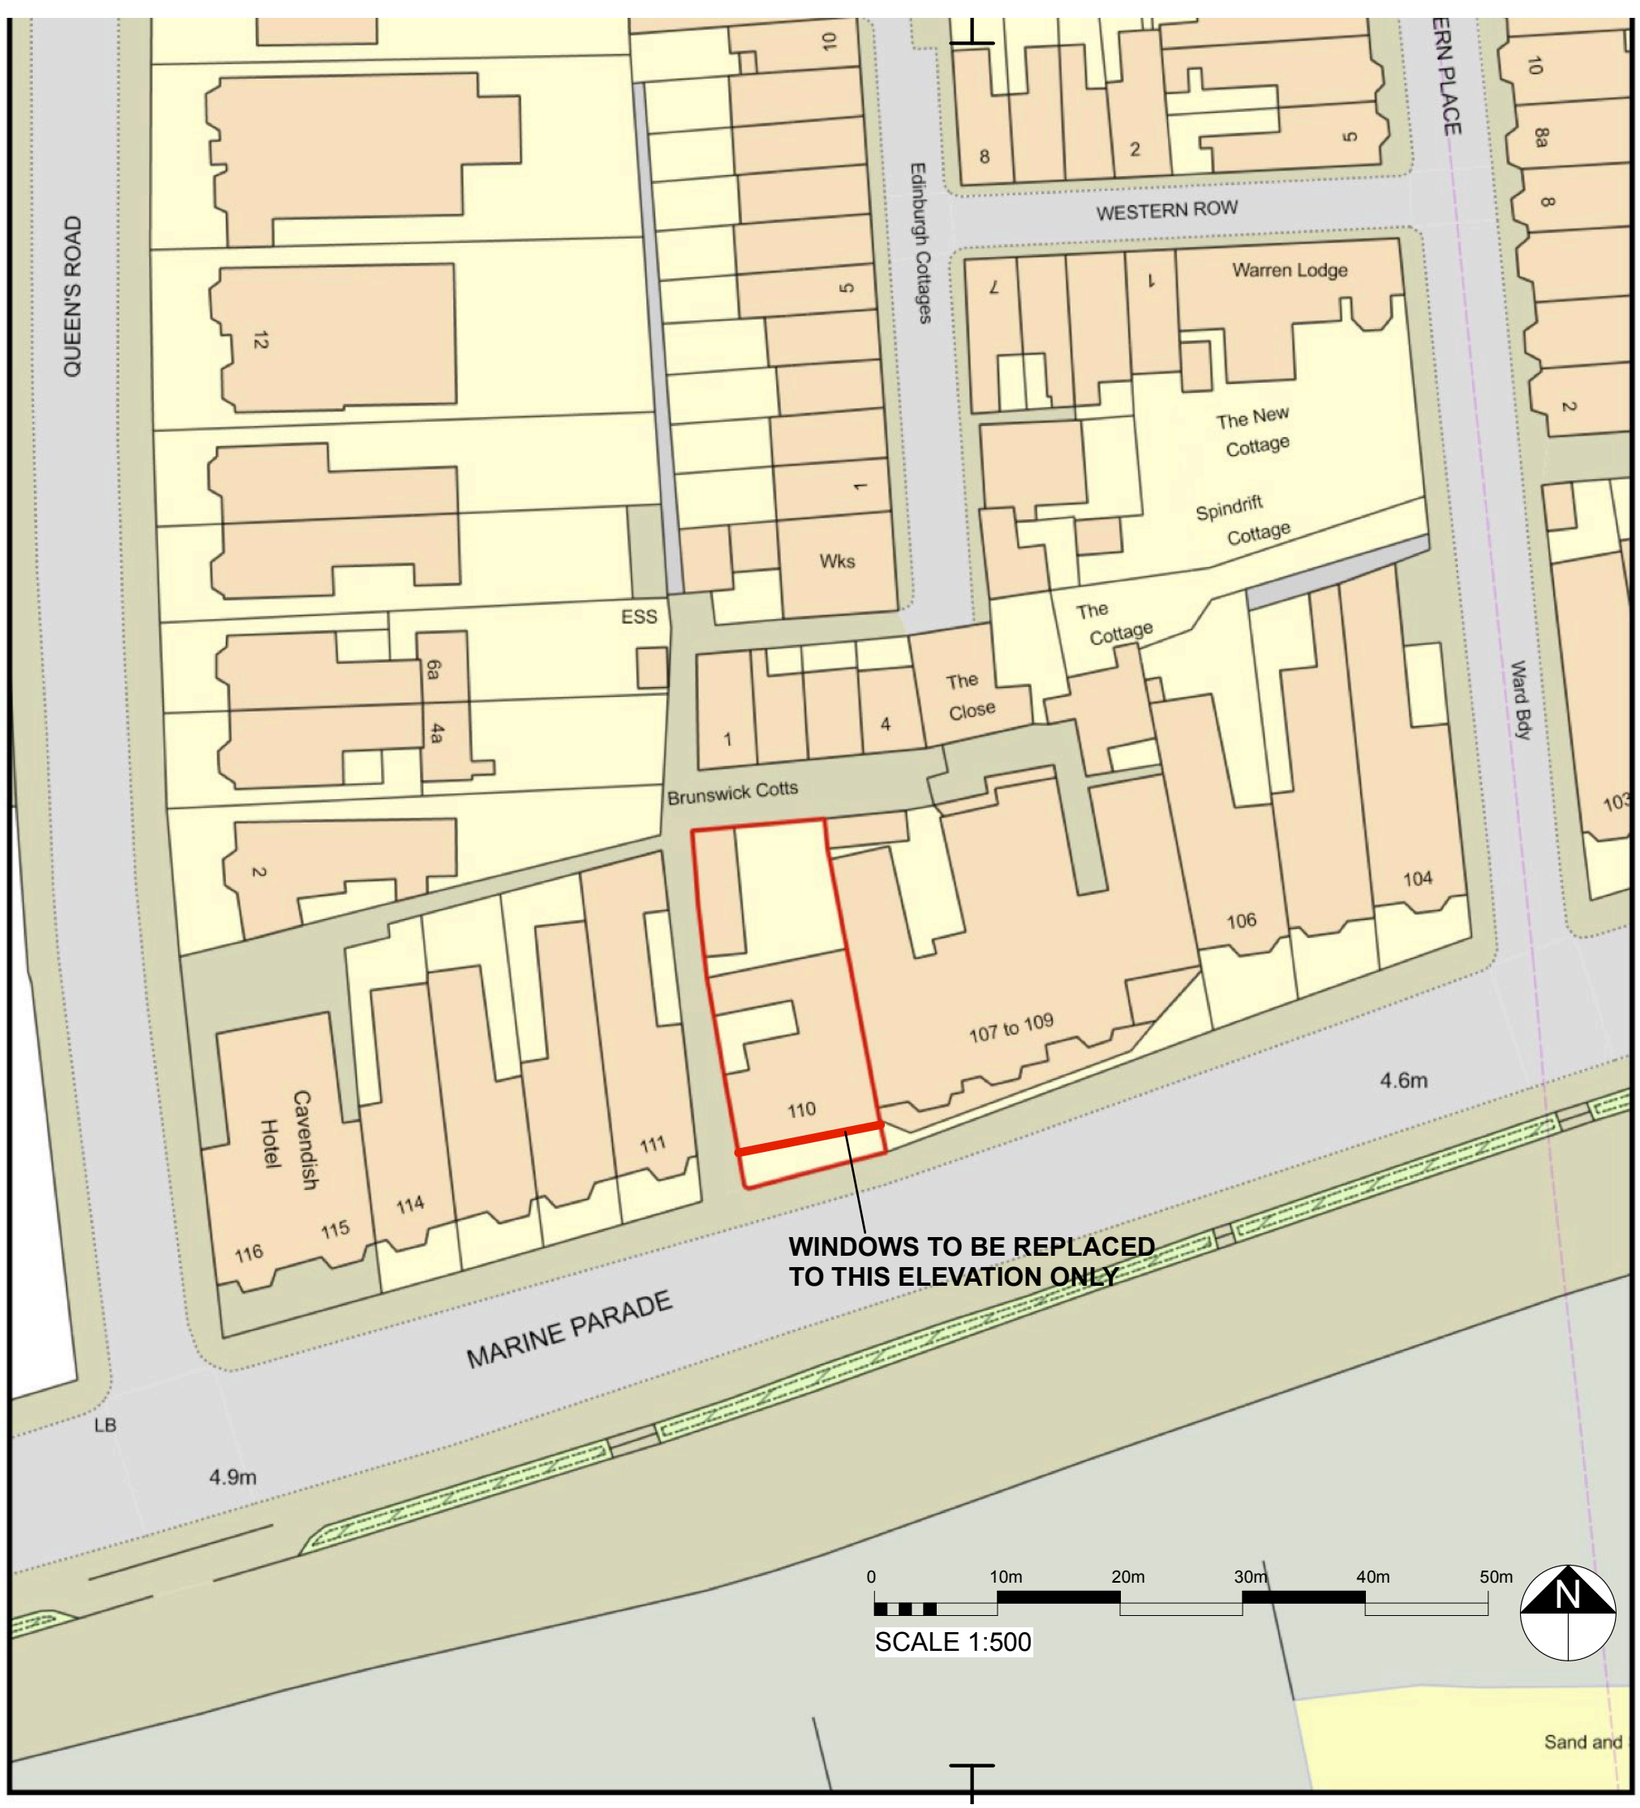

notes :

amendments :

Felce & Guy Partnership LLP
Architects

Studio 5 | English Close | Hove | BN3 7ET
T: 01273 736217 E: info@felceandguy.co.uk

project : WINDOW REPLACEMENT TO FRONT ELEVATION

location : 110 MARINE PARADE
WORTHING

client : MRS G. WALPOLE

drawing : BLOCK PLAN

scale : 1:500 | page : A3

drawn by : SM | checked by :

date: Feb. 2025 | drawing number: 2835 - 07 | revision:

© Felce & Guy Partnership LLP