



SCALE BAR
1:500 @ A3

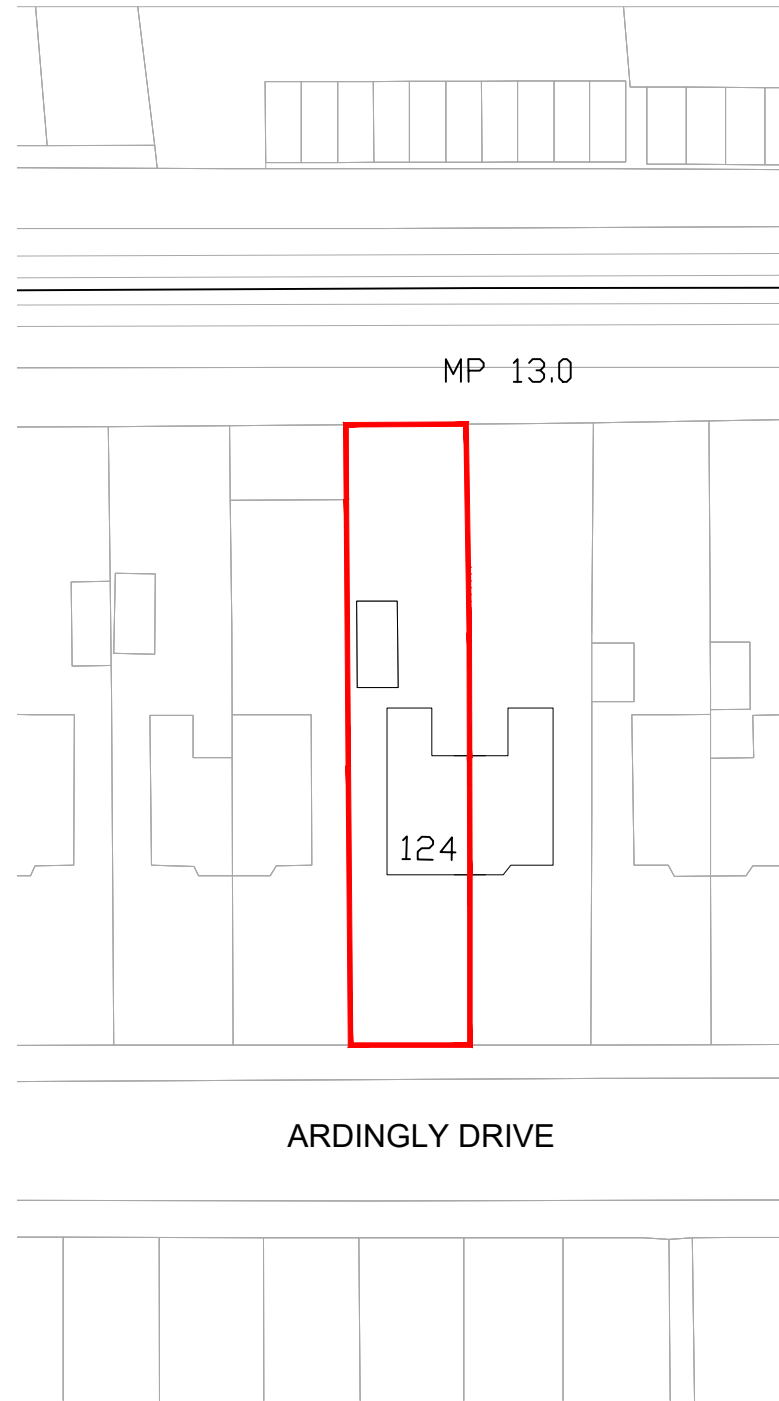

01
D.03 BLOCK PLAN
AS EXISTING

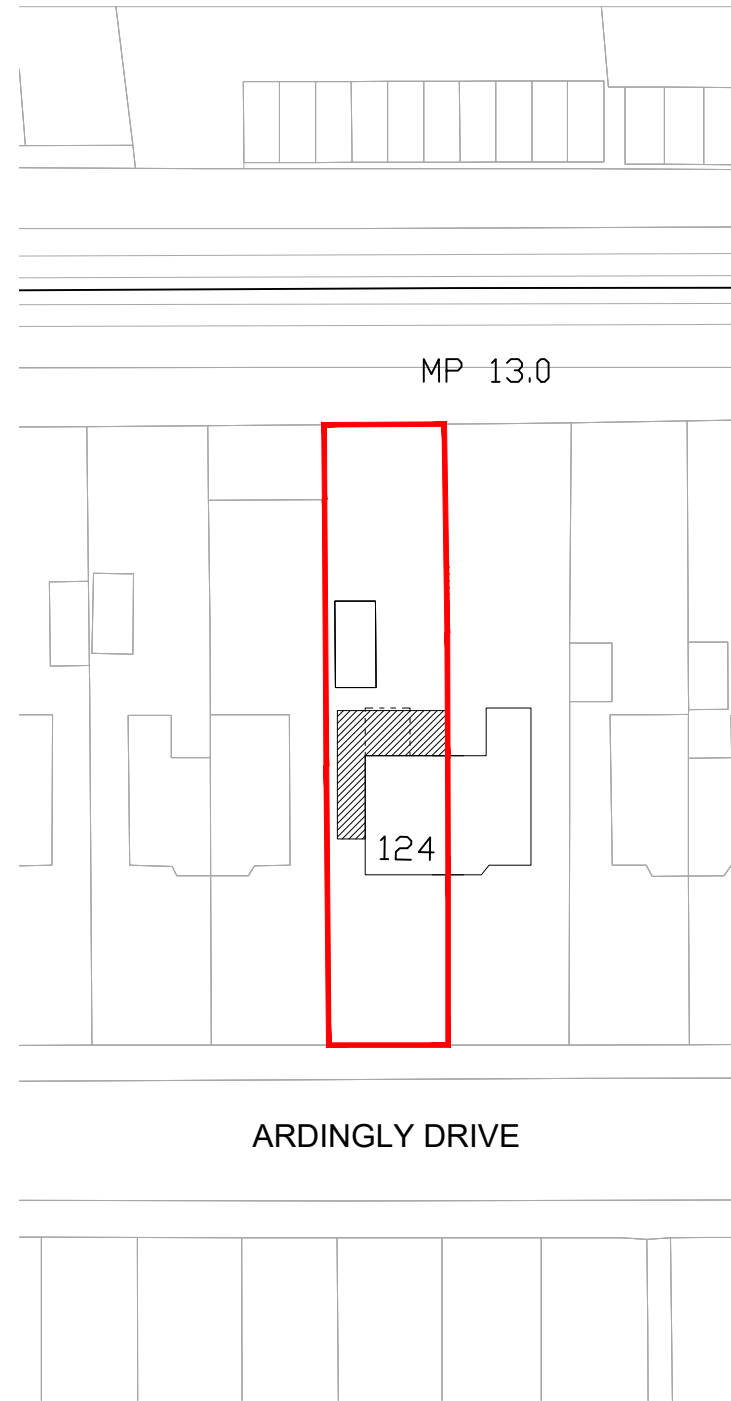

02
D.03 BLOCK PLAN
AS PROPOSED

DO NOT SCALE FROM THIS DRAWING
EXCEPT FOR PLANNING

DRAWING TO BE READ IN CONJUNCTION WITH ALL OTHER
ARCHITECT'S AND ENGINEER'S CONTRACT DRAWING &
SPECIFICATIONS.
ANY DISCREPANCIES MUST BE BROUGHT TO THE ATTENTION OF THE
ARCHITECT IMMEDIATELY.
THIS DRAWING HAS BEEN PREPARED BASED ON SURVEY DRAWINGS
AND INFORMATION PREPARED BY OTHERS. THE CONTRACTOR MUST
VERIFY ALL DIMENSIONS BY SITE MEASUREMENT BEFORE ORDERING
MATERIALS OR MANUFACTURING COMPONENTS.
SUBSTITUTE MATERIALS & PRODUCTS TO THOSE NAMED WILL BE
ACCEPTABLE IF PROVEN TO BE OF EQUAL OR HIGHER PERFORMANCE
AND NOT IN CONFLICT WITH OTHER ELEMENTS.

THIS DRAWING HAS BEEN PREPARED FOR THE SOLE PURPOSE OF
ACHIEVING PLANNING APPROVAL. THE DRAWINGS DO NOT PURPORT
TO BE PRODUCTION DRAWINGS FOR TENDER OR CONSTRUCTION
AND SHOULD NOT BE USED FOR ANY BUILDING OR CONTRACTUAL
PURPOSES.

NOTES

REV	DATE	DESCRIPTION
A	16/02/26	Issued for planning.
B	18/02/26	Road name added.
C	27/03/26	Revised as planning comments.

FOR PLANNING

JOB TITLE
EXTENSION AND ALTERATIONS AT
124 ARDINGLY DRIVE, WORTHING

DRAWING TITLE
BLOCK PLANS
AS EXISTING AND AS PROPOSED

JOB No	DWG No	REV	
ADW	D.03	C	
DRAWN BY	CHECKED BY	SCALE (@A3)	DATE
ML	ML	1:500	01/26

LIGGINS WAINEWRIGHT ARCHITECTURE

TEL: 07503 352499
E-MAIL: INFO@LW-ARCHITECTURE.CO.UK