amendments				
rev.	date	comment	auth.	chkd.
a	11.12.13	client amendments	OB	GI
b	12.02.14	roof terrace & external staircase removed; 1.7m high obscured glass screen added to terrace	OB	GI

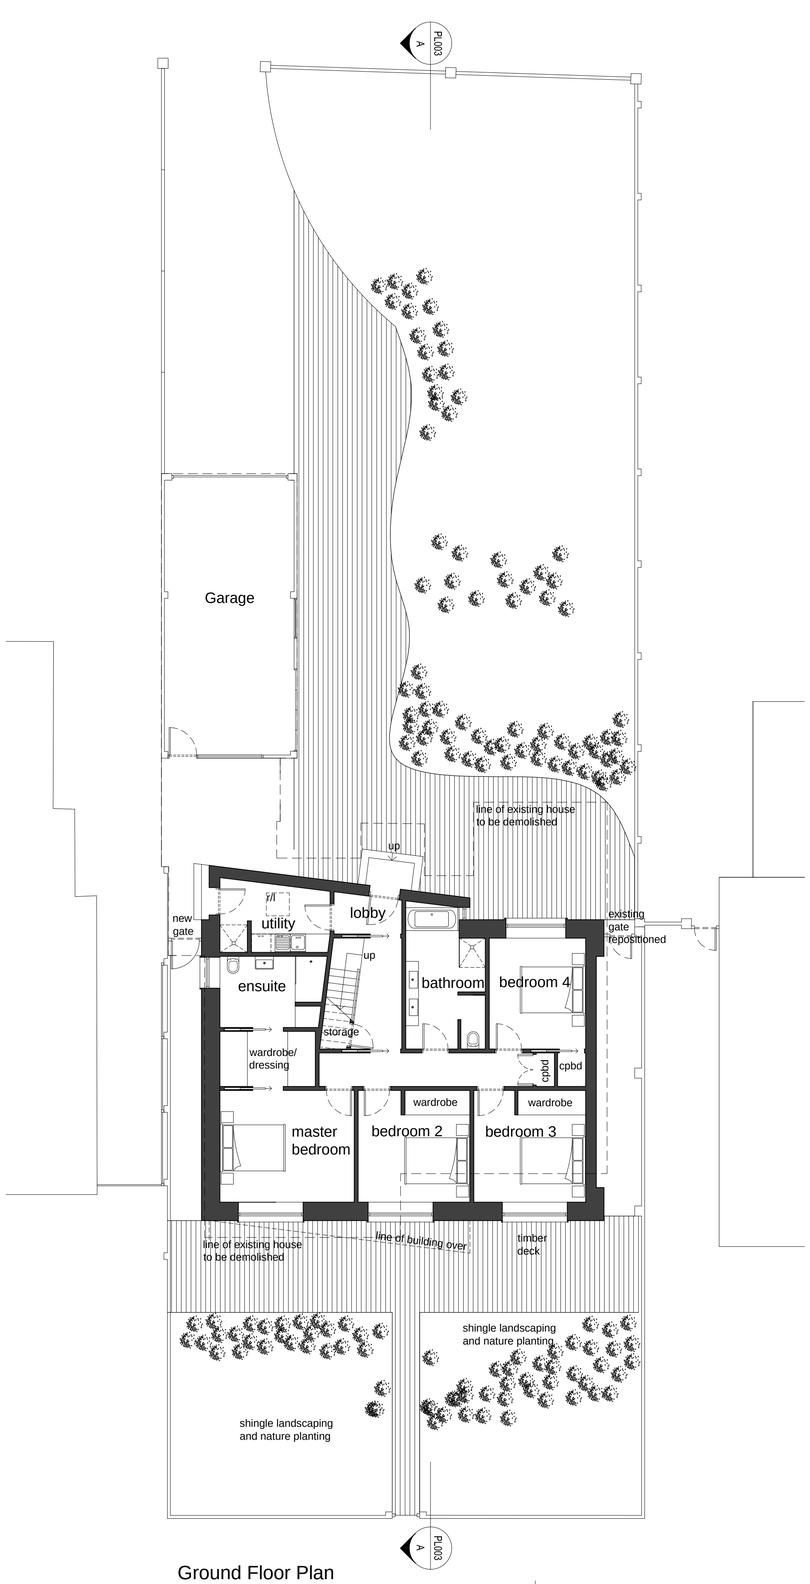

Ground Floor Plan

0 2.5 5 7.5 10

scale in metres 1:100

N

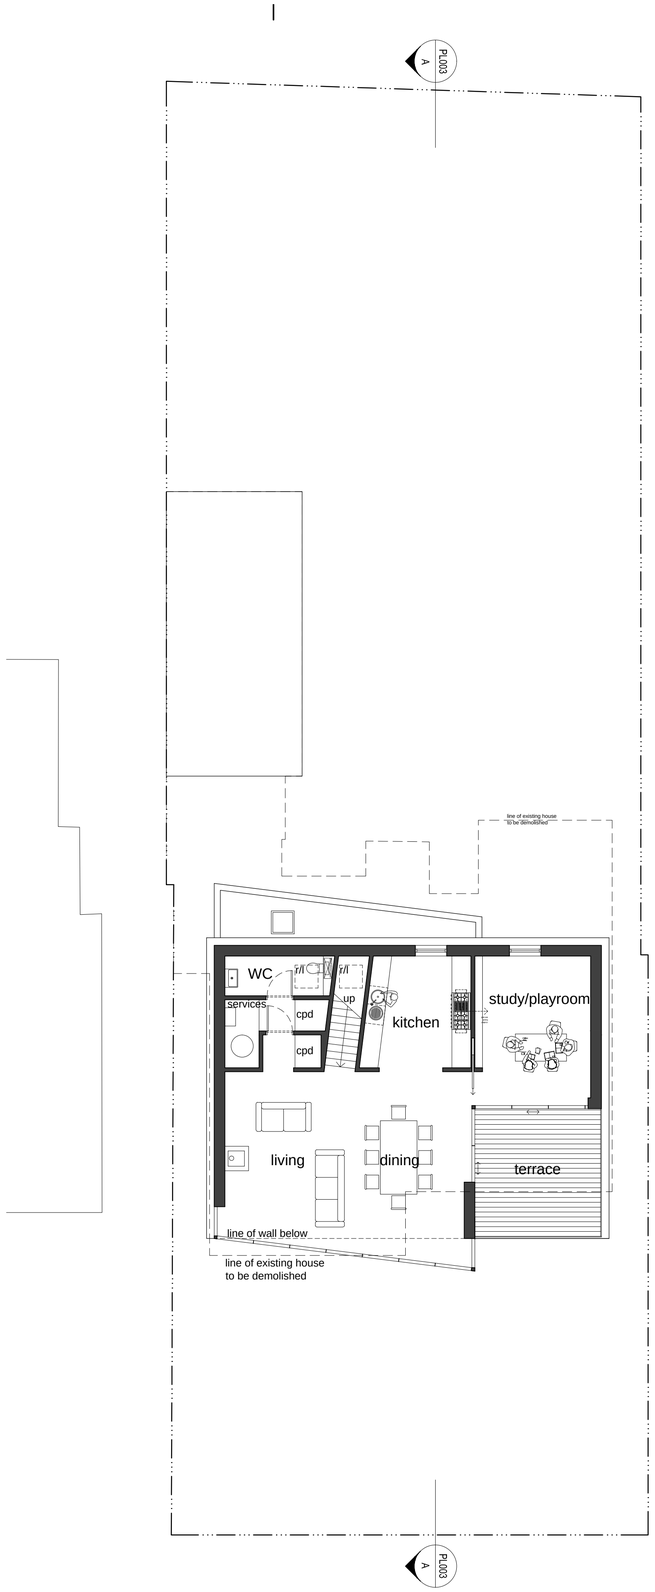

Roof Plan

0 2.5 5 7.5 10

scale in metres 1:100

N

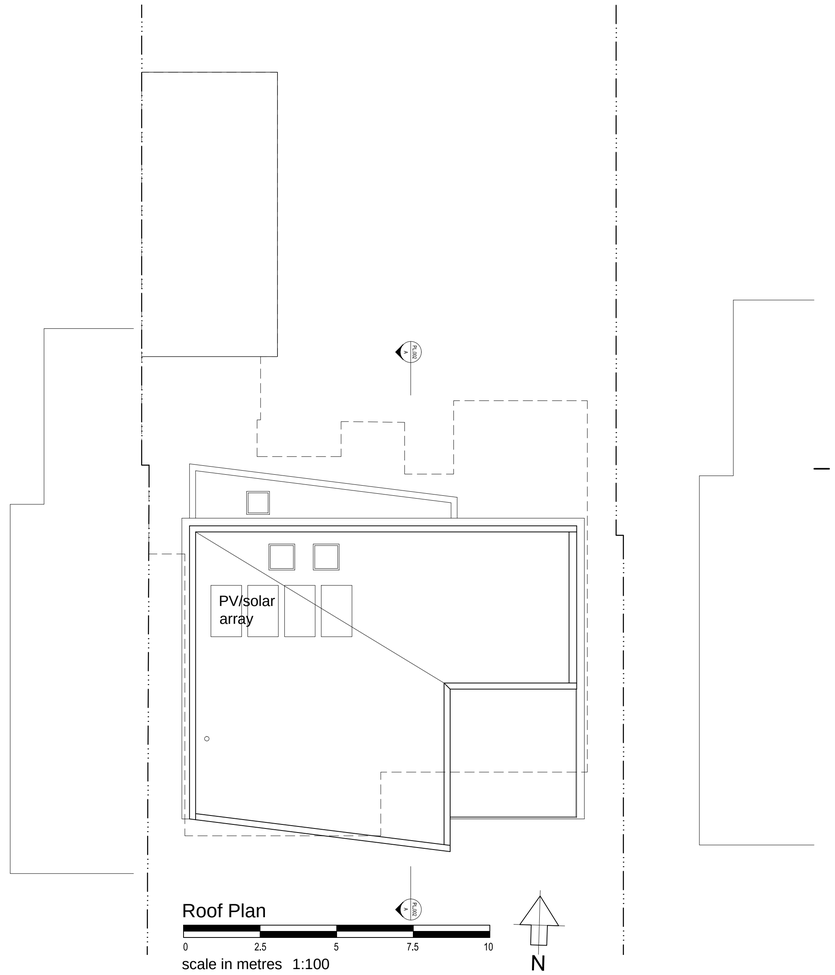

Roof Plan

0 2.5 5 7.5 10

scale in metres 1:100

N

Note-
Existing plans, sections and elevations produced from limited visual survey and record information by others only. As such plans must not be relied on solely for dimensional accuracy

client		drawing number	revision
Mr and Mrs Nicholson		0277.PL.002	b
project		drawing title	
18 Old Fort Road Shoreham By Sea BN43 5RJ		Proposed Floor Plans PLANNING	
drawn by	checked by	riba work stage	date	scale/original sheet size
OB	GI	D	Nov '13	1:100@A1

http://abirarchitects.co.uk studio@abirarchitects.co.uk
unit 01, Beta House, St John's Road, Hove, BN3 2FX, United Kingdom
Hove +44 (0)1273 724 384 Company No. 06877117

© ABIR Architects Ltd. Check all dimensions on site before work is undertaken. All goods, materials and workmanship to conform with current building regulations, BSS and COP's.

ABIR Architects Ltd

Member of the Royal Institute of Architects

RIBA Chartered Practice