A1

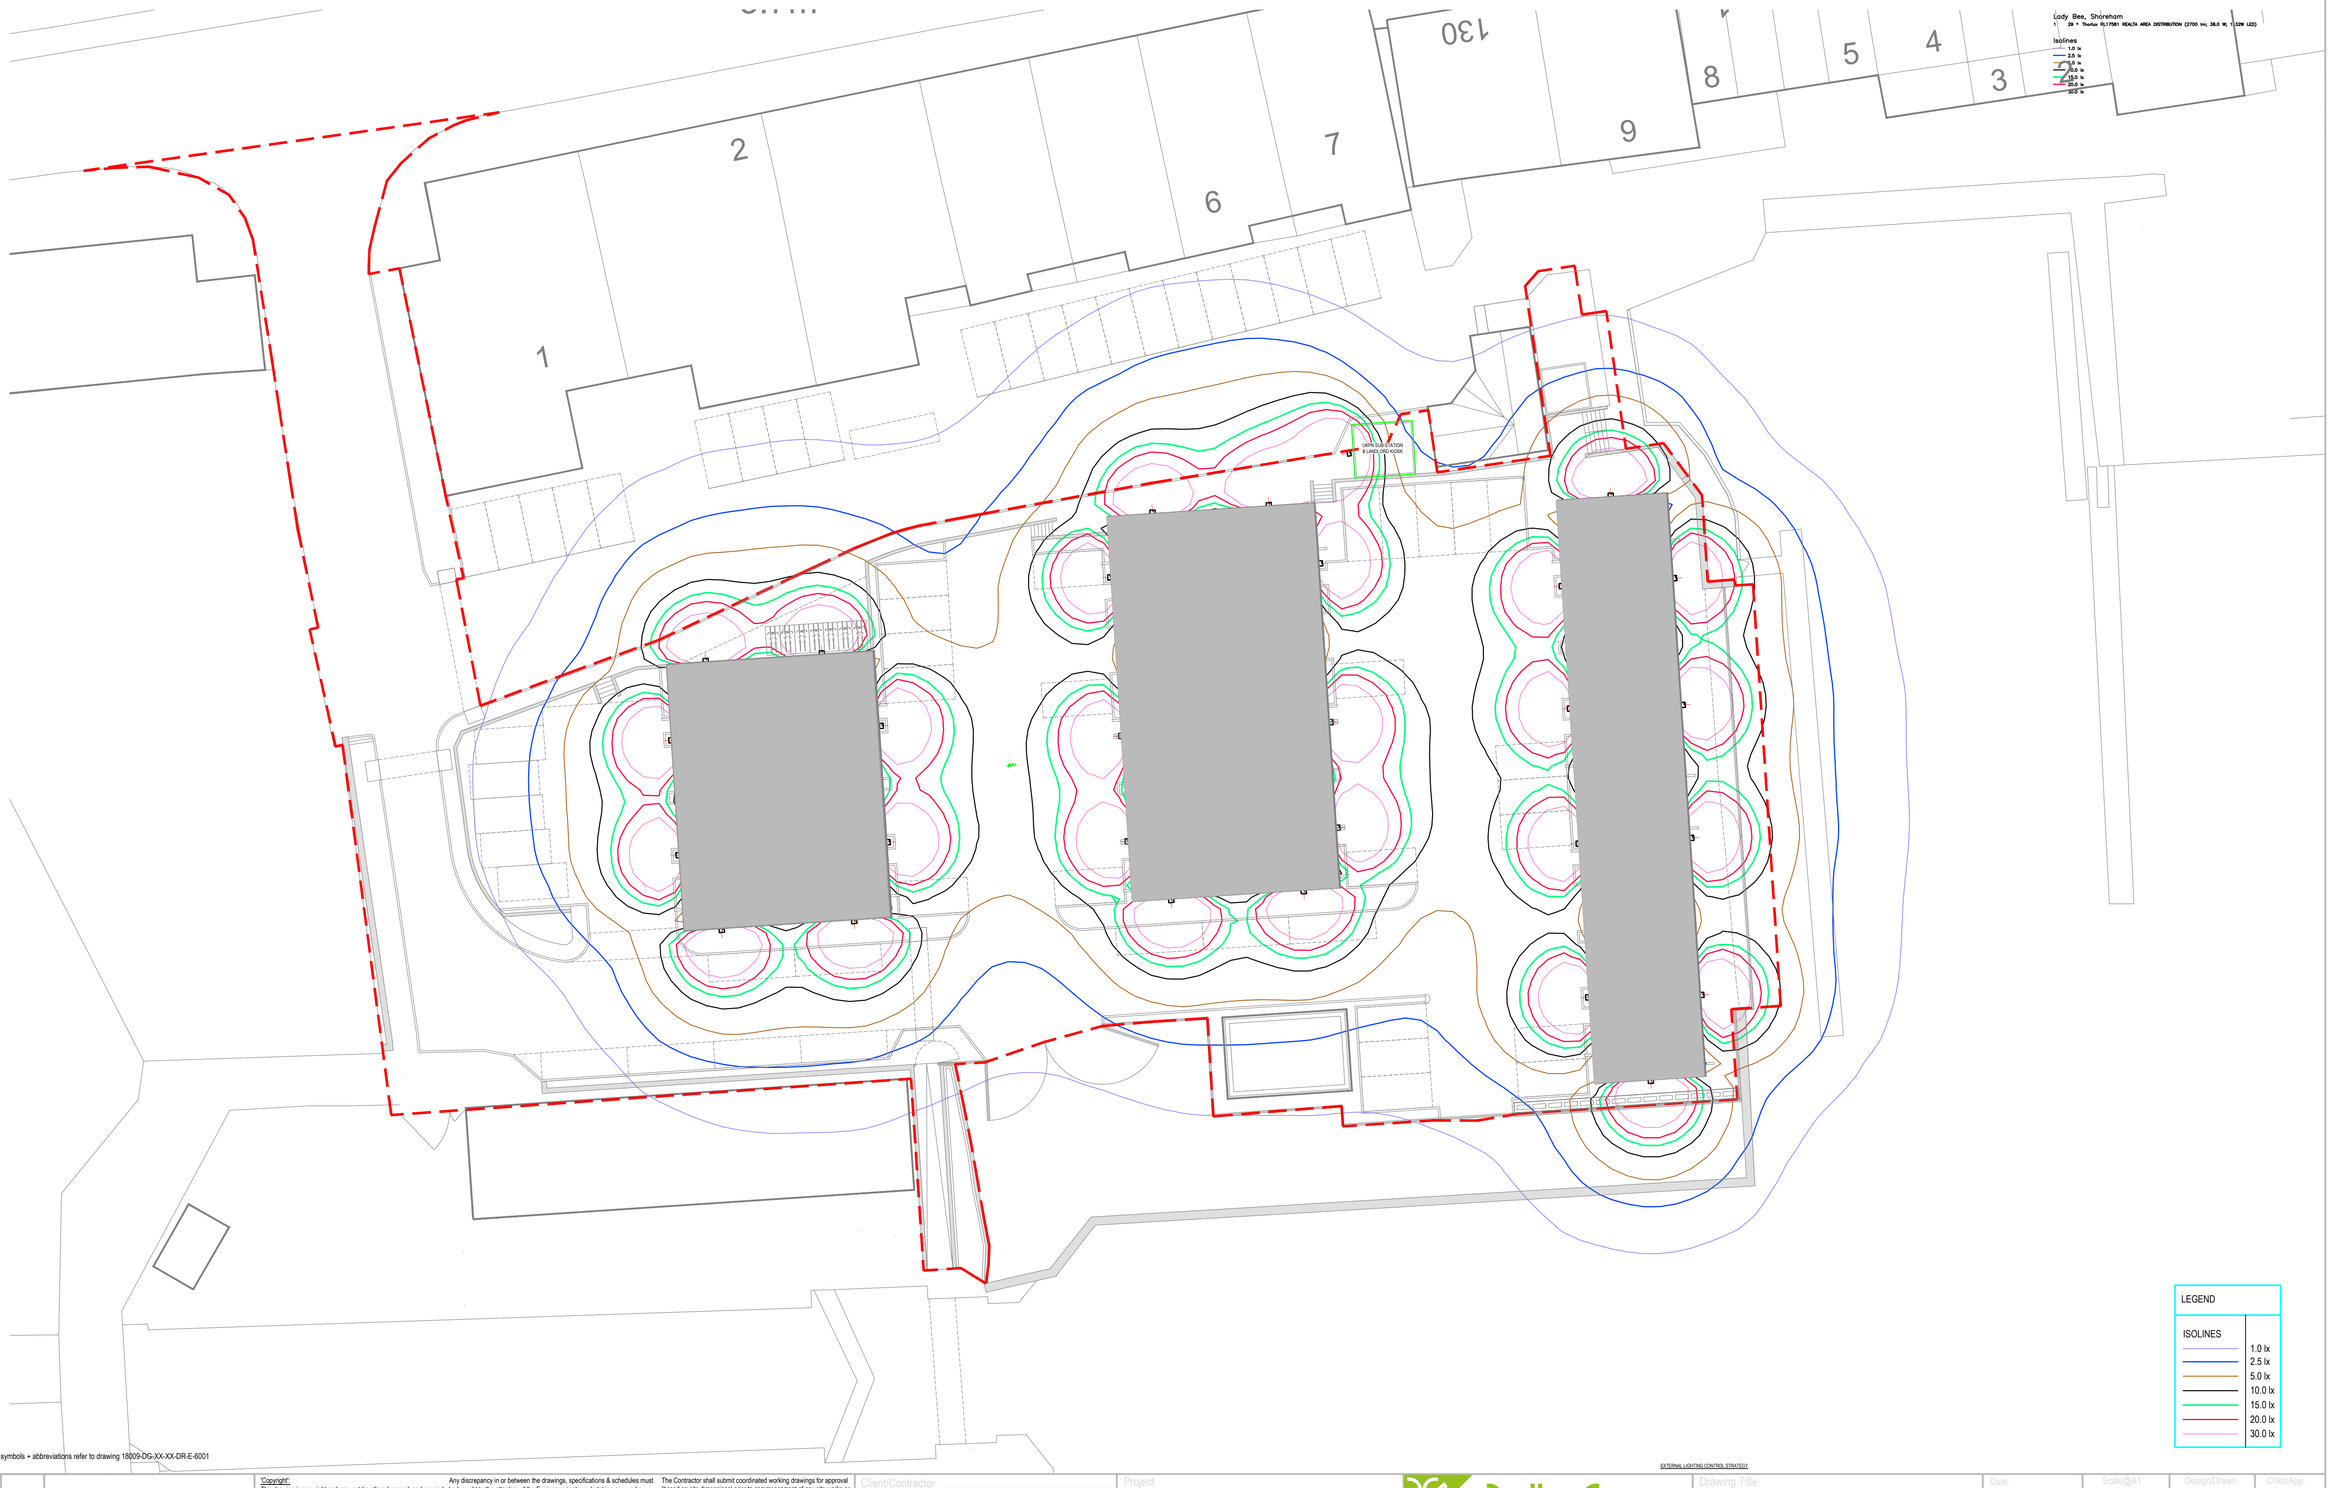

LEGEND

ISOLINES

- 1.0 lx
- 2.5 lx
- 5.0 lx
- 10.0 lx
- 15.0 lx
- 20.0 lx
- 30.0 lx

1. For symbols + abbreviations refer to drawing 18009-DG-XX-XX-DR-E-6001

EXTERNAL LIGHTING CONTROL STRATEGY

Rev	Date	Revision Notes
T2	19.04.2018	TENDER ISSUE
T1	13.04.2018	TENDER ISSUE

'Copyright':
This drawing is copyright and may not be altered, reproduced or used other than for the Contract Works for which it is issued without the written permission of Delta Green (DG).

This drawing represents DG design intent only.

'Related Documents':
This drawing must be read in conjunction with the DG specification & schedules & relevant Architectural, Structural & Specialist Drawings & specification(s).

Any discrepancy in or between the drawings, specifications & schedules must be brought to the attention of the Engineer prior to undertaking any works.

All other services shown are purely indicative & must be verified & coordinated by qualified parties prior to the commencement of any work on site.

All dimensions shown are in millimetres & do not take into account applied finishes unless specifically indicated otherwise. Only figured dimensions to be followed. Do not scale.
For setting out information refer to the Architectural drawings. Do not set out from this drawing.

The Contractor shall submit coordinated working drawings for approval (based on site dimensions) prior to commencement of any site works or placing of any orders & or manufacture of any fittings, fixtures & components shown. The Contractor shall only work from coordinated & approved working drawings.

All materials shall be approved by the Engineer / Architect prior to undertaking any works.

'Uncontrolled':
Please note that this document, once issued, is effectively 'uncontrolled' and as such the reader should verify that this is the latest revision.

Client/Contractor: shoreham port

Project: LADY BEE ENTERPRISE CENTRE

Delta Green environmental design

Drawing Title: ELECTRICAL SERVICES
EXTERNAL LIGHTING LAYOUT
ISOLINE OUTPUT

Date	Scale@A1	Design/Drawn	Chkd/App.
MARCH 2018	1:200	AC-SRS	JwP

Status: TENDER — A1

Project	Originator	Zone	Level	Type	Role	Number	Suitability	Rev.
18009	DG	XX	EX	DR	E	6351	D2	T2