
REVISED PLAN
BOROUGH OF WORTHING
RECEIVED 23/10/07
APPLICATION No.
WB 07 1000/FULL
T.P. OFFICE COPY
WORTHING BOROUGH COUNCIL
25 OCT 2007
PLANNING DEPARTMENT

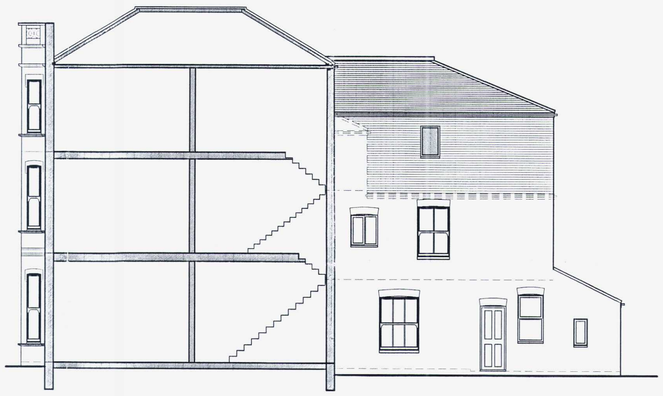


North Elevation




East Elevation




South Elevation

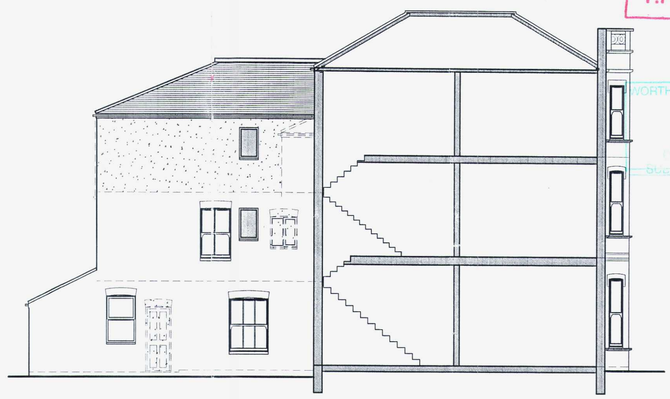


West Elevation

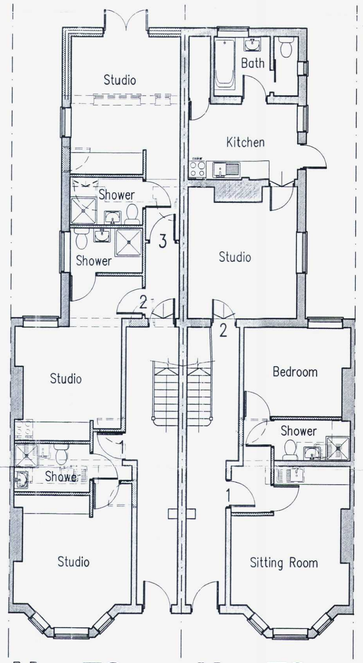

No. 72 No. 70
Ground Floor Plan

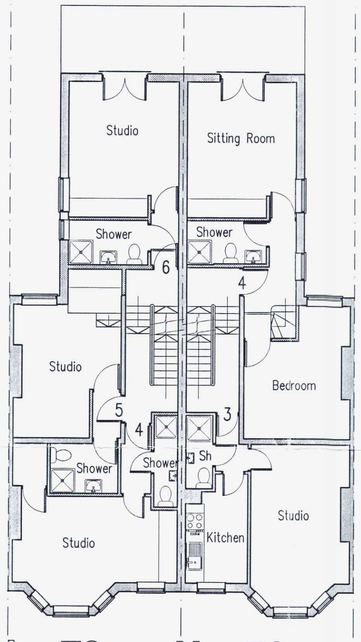

No. 72 No. 70
First Floor Plan

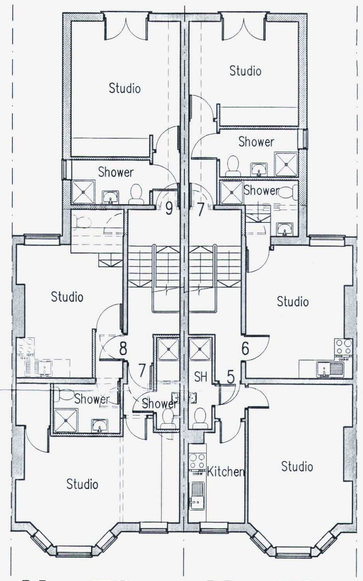

No. 72 No. 70
Second Floor Plan

A | 08.10.07 | Amended to planners comments

Project:
Proposed Development
At:
70 & 72 Rowlands Road
Worthing
West Sussex

Drawing title:
Floor Plans & Elevations
As Proposed

Client:
Geneva Investments Ltd

Copyright of:
Clive Voller Associates
Chartered Building Surveyors
15 Station Road
Burgess Hill
West Sussex
RH15 9DE
Tel: 01444 871010
Fax: 01444 870099
Web: www.clivevoller.com
RICS

Scale: 1:100

Date: 18.7.07

Drawn:

Drg. No. 2481-100

Rev'n A