
OFFICE COPY

9/3/07

07/1000/FULL

WORTHING BOROUGH COUNCIL
23 OCT 2007
CONSENT GRANTED
SUBJECT TO CONDITIONS

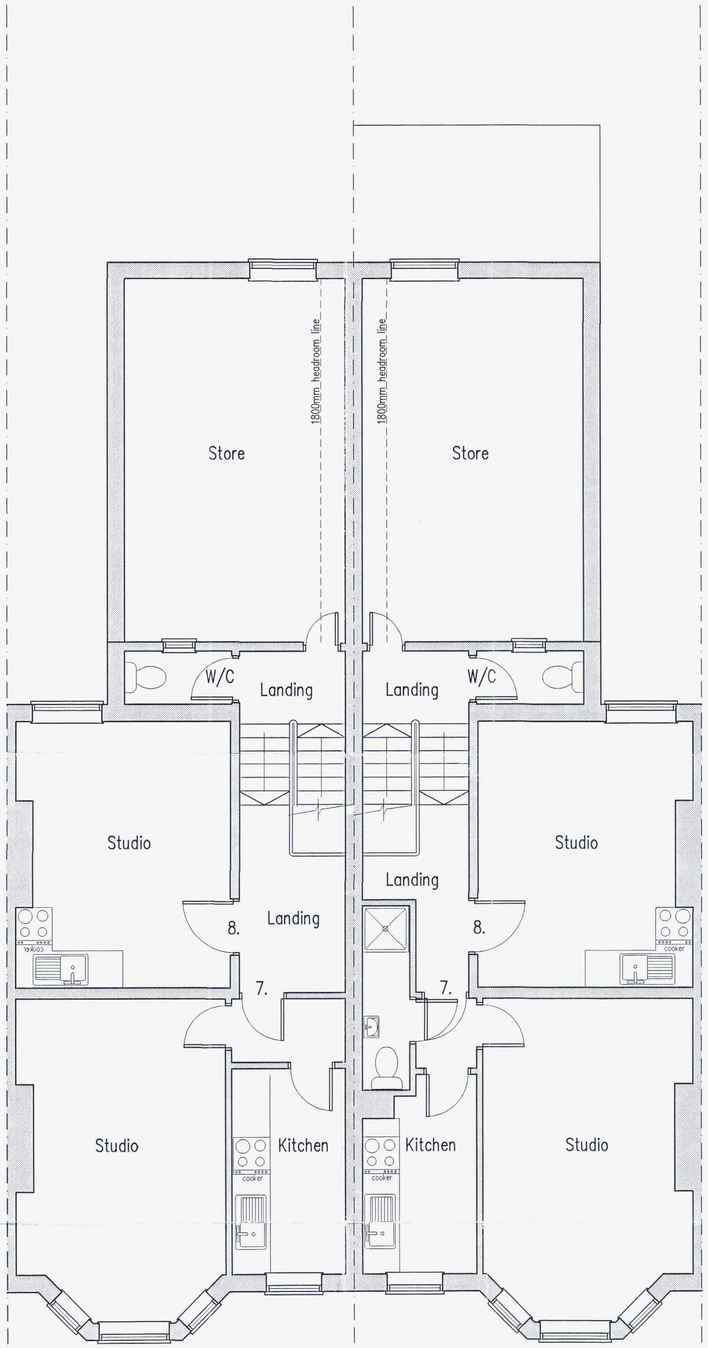

Second Floor Plan

Project:
Proposed Development
At:
70 & 72 Rowlands Road
Worthing
West Sussex

Drawing title:
Plan
As Existing

Client:
Geneva Investments Ltd

Copyright of:
Clive Voller Associates
Chartered Building Surveyors
15 Station Road
Burgess Hill
West Sussex
RH15 9DE
Tel: 01444 871010
Fax: 01444 870099
Web: www.clivevoller.com
RICS

Scale: 1:50

Date: 18.7.07

Drawn: Ben

Drg. No. 2481-02

Rev'n