




1 Existing West Elevation
1 : 50

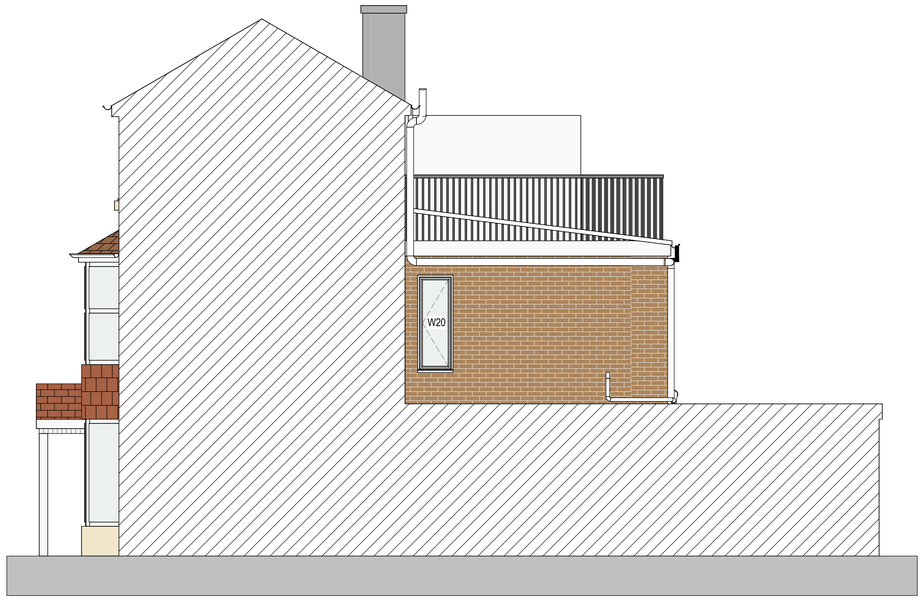

2 Existing South Elevation
1 : 50

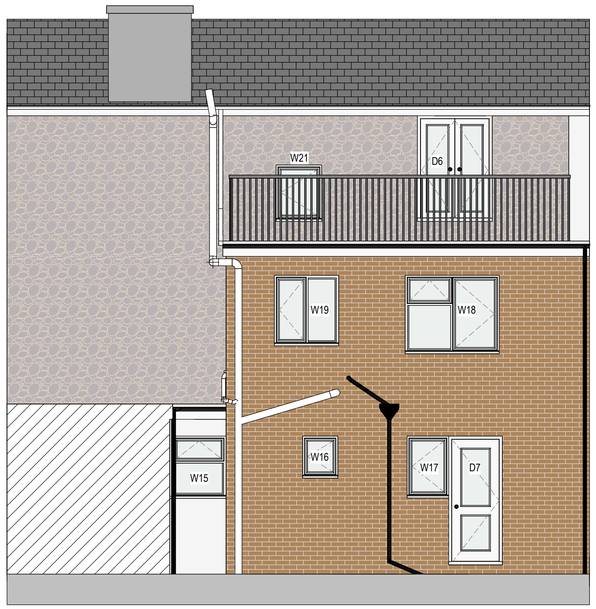

3 Existing East Elevation
1 : 50

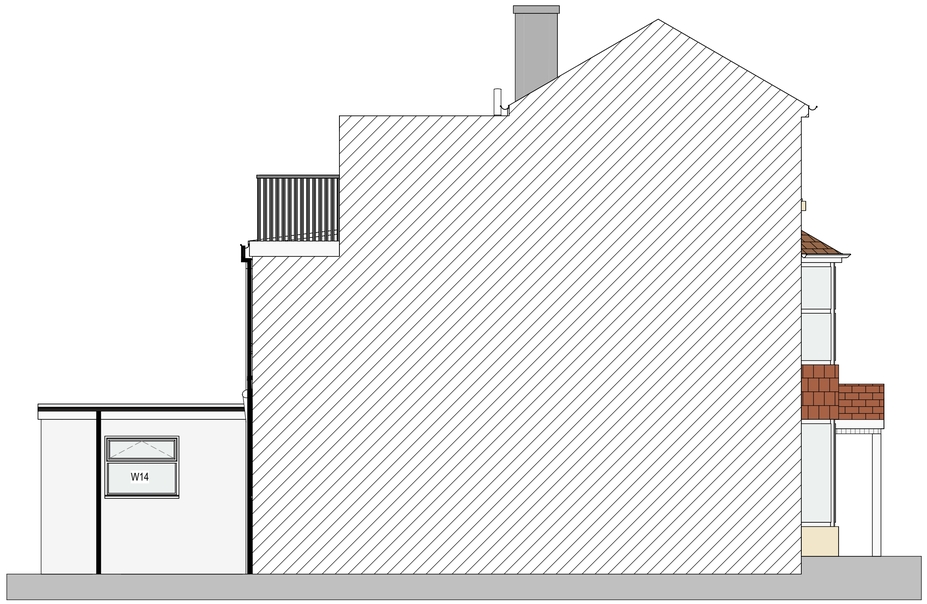

4 Existing North Elevation
1 : 50

0 5 m

All dimensions must be checked on site and not scaled from this drawing, apart from by Local Authority.

No work is to be commenced until full Planning Permission/ Building Regulations have been approved and any conditions discharged. Any work started prior to approval is entirely at clients/ contractors risk.

The contractor is responsible for taking and checking all levels, dimensions etc, prior to ordering materials and starting work. Any discrepancies are to be reported back to Coastline Architects prior of commencement of works.

Drawings have been produced for Planning Permission/ Building Regulations submissions only and do not constitute full working drawings.

REV	DATE	DESCRIPTION
B	09.11.26	Window and door numbers added
A	15.07.26	Downpipes added

Coastline ARCHITECTS
Contact
01903 357 047
info@coastlinearchitects.com
www.coastlinearchitects.com

CLIENT: Mr & Mrs Beaulieu

SITE ADDRESS: 4 WARWICK PLACE
WORTHING, BN11 3EU

PROJECT TITLE: PROPOSED EXTERNAL ALTERATIONS TO DWELLING, AND PROPOSED CARPORT

DRAWING TITLE: EXISTING ELEVATIONS

STATUS: Planning

DATE: 15th July 2026 DRAWN BY: EL

SCALE: 1 : 50 @A1 CHECKED BY: EL

DRAWING NO.: A-E-102 REV B