

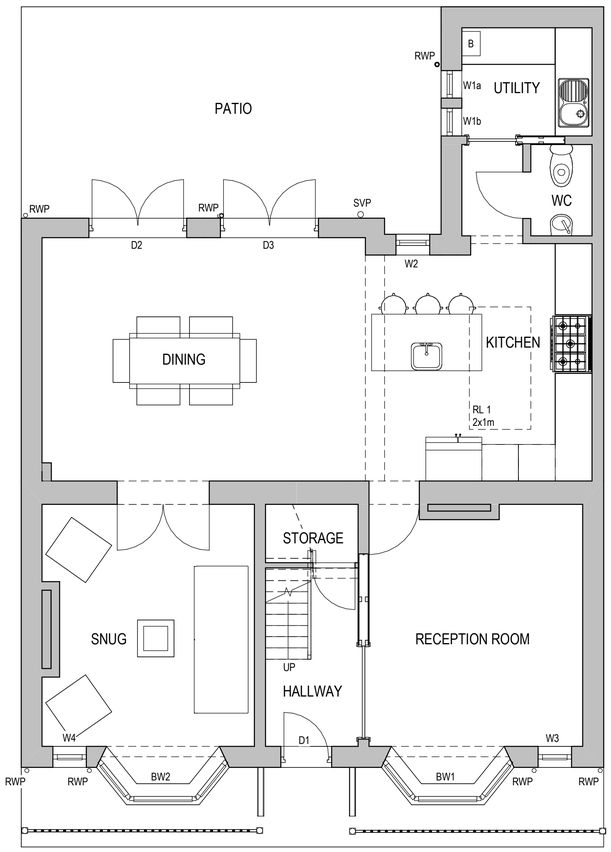



1 Proposed Ground Floor
1 : 50

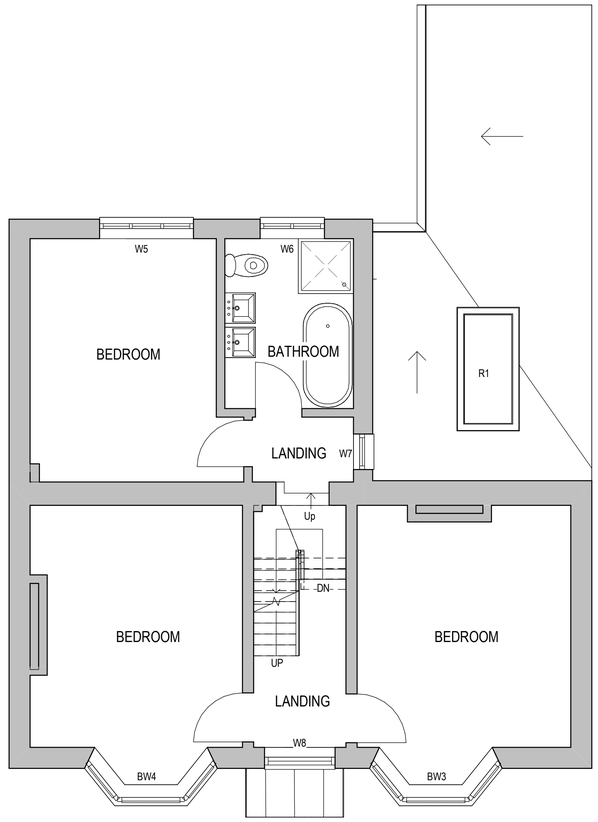

2 Proposed First Floor
1 : 50

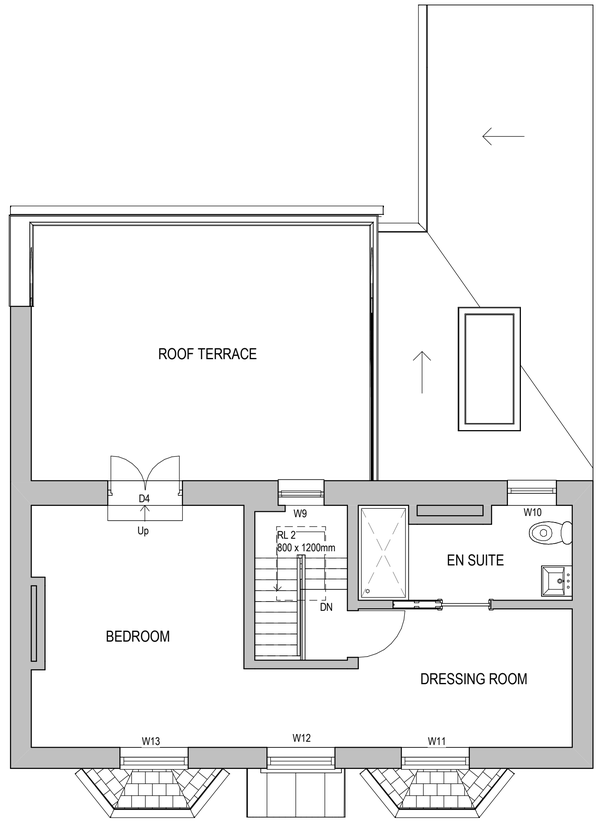

3 Proposed Second Floor
1 : 50

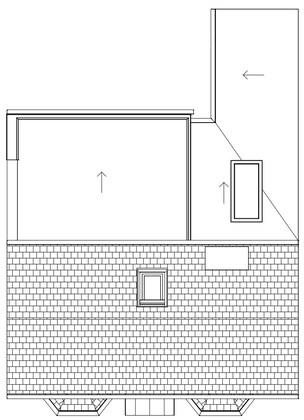

4 Proposed Roof Plan
1 : 100

SCALE 1:100
0 5 10 m

SCALE 1:50
0 5 m

North

All dimensions must be checked on site and not scaled from this drawing, apart from by Local Authority.

No work is to be commenced until full Planning Permission/ Building Regulations have been approved and any conditions discharged. Any work started prior to approval is entirely at clients/ contractors risk.

The contractor is responsible for taking and checking all levels, dimensions etc, prior to ordering materials and starting work. Any discrepancies are to be reported back to Coastline Architects prior of commencement of works.

Drawings have been produced for Planning Permission/ Building Regulations submissions only and do not constitute full working drawings.

REV	DATE	DESCRIPTION
D	11.11.26	Window and door numbers added
C	14.10.26	Front arched windows remain as existing and porch adjusted.
B	14.09.26	Arch doors replaced with standard rectangular doors
A	15.07.26	Rooflight added to floorplan

Coastline ARCHITECTS
Contact
01903 357 047
info@coastlinearchitects.com
www.coastlinearchitects.com

CLIENT: Mr & Mrs Beaulieu

SITE ADDRESS: 4 WARWICK PLACE
WORTHING, BN11 3EU

PROJECT TITLE: PROPOSED EXTERNAL ALTERATIONS TO DWELLING

DRAWING TITLE: PROPOSED FLOOR PLANS

STATUS: Planning

DATE: 14th Sept 2026 DRAWN BY: EL

SCALE: As indicated @A1 CHECKED BY: EL

DRAWING NO.: A-P-201 REV D