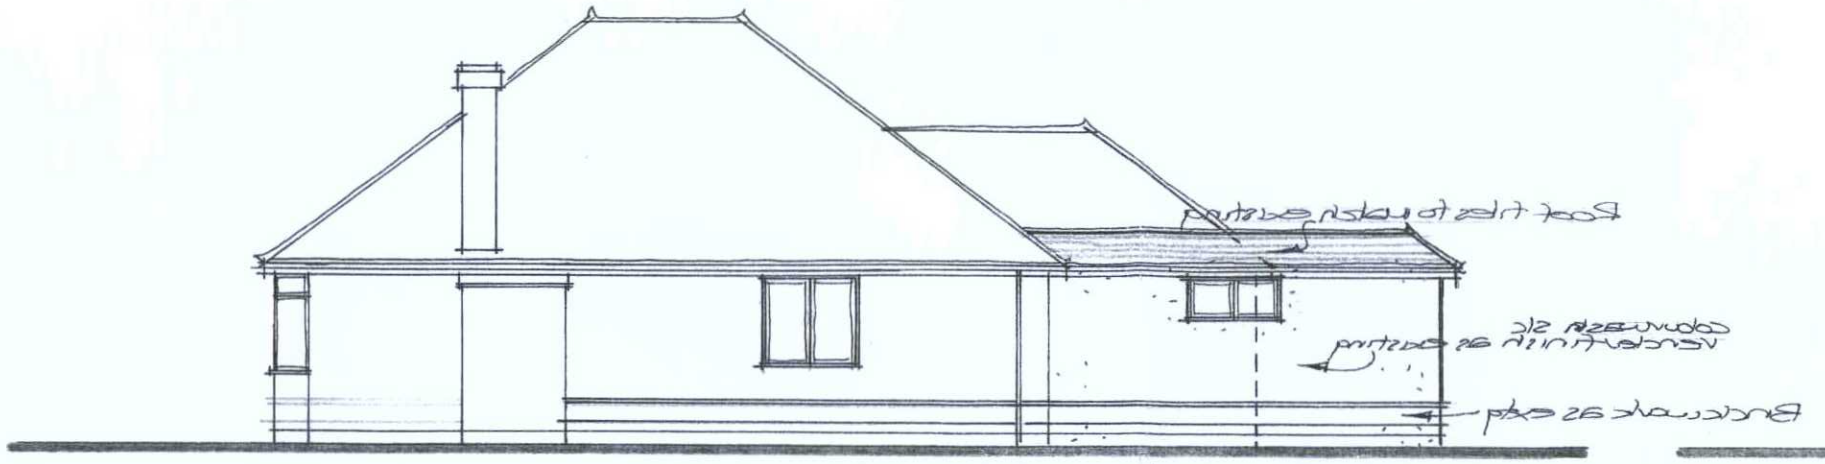

Proposed Side Elevation.



Proposed Rear Elevation.

Proposed Elevations 1/100

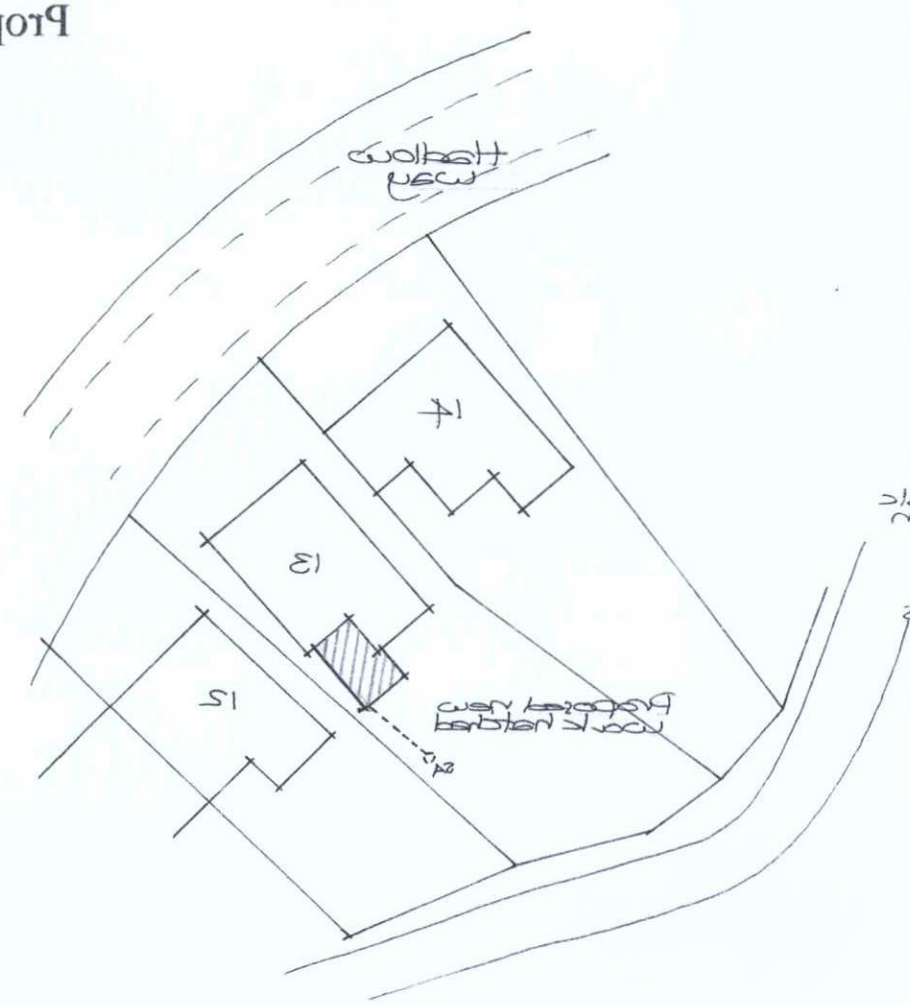

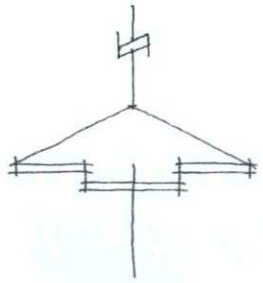

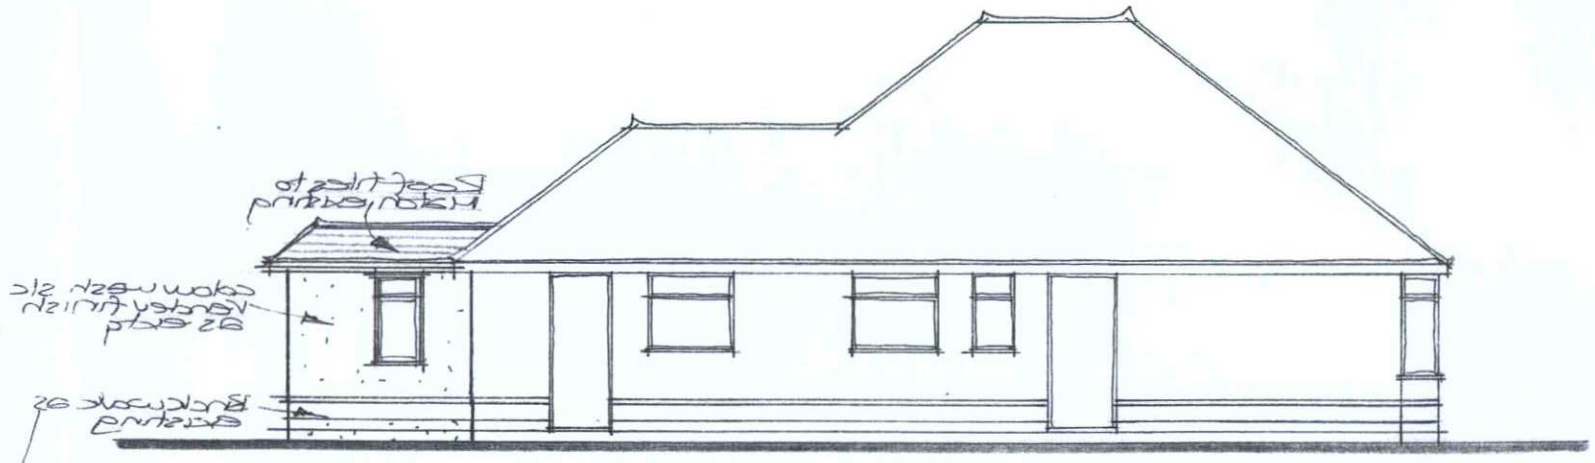

Proposed Side Elevation.

Site Plan 1/500

Amendments
Rev A: 11/02/2012 - Part Pitched
Roof added to all elevations

Paul Trussler
44 Firle Road
Lancing
West Sussex
BN15 0NZ

Drawing No. 211/435/2 A

Proposed rear extension: Mr & Mrs Wood
13 HADLOW WAY LANCING
WEST SUSSEX BN15 9DE