


Proposed Street Elevation from High Street

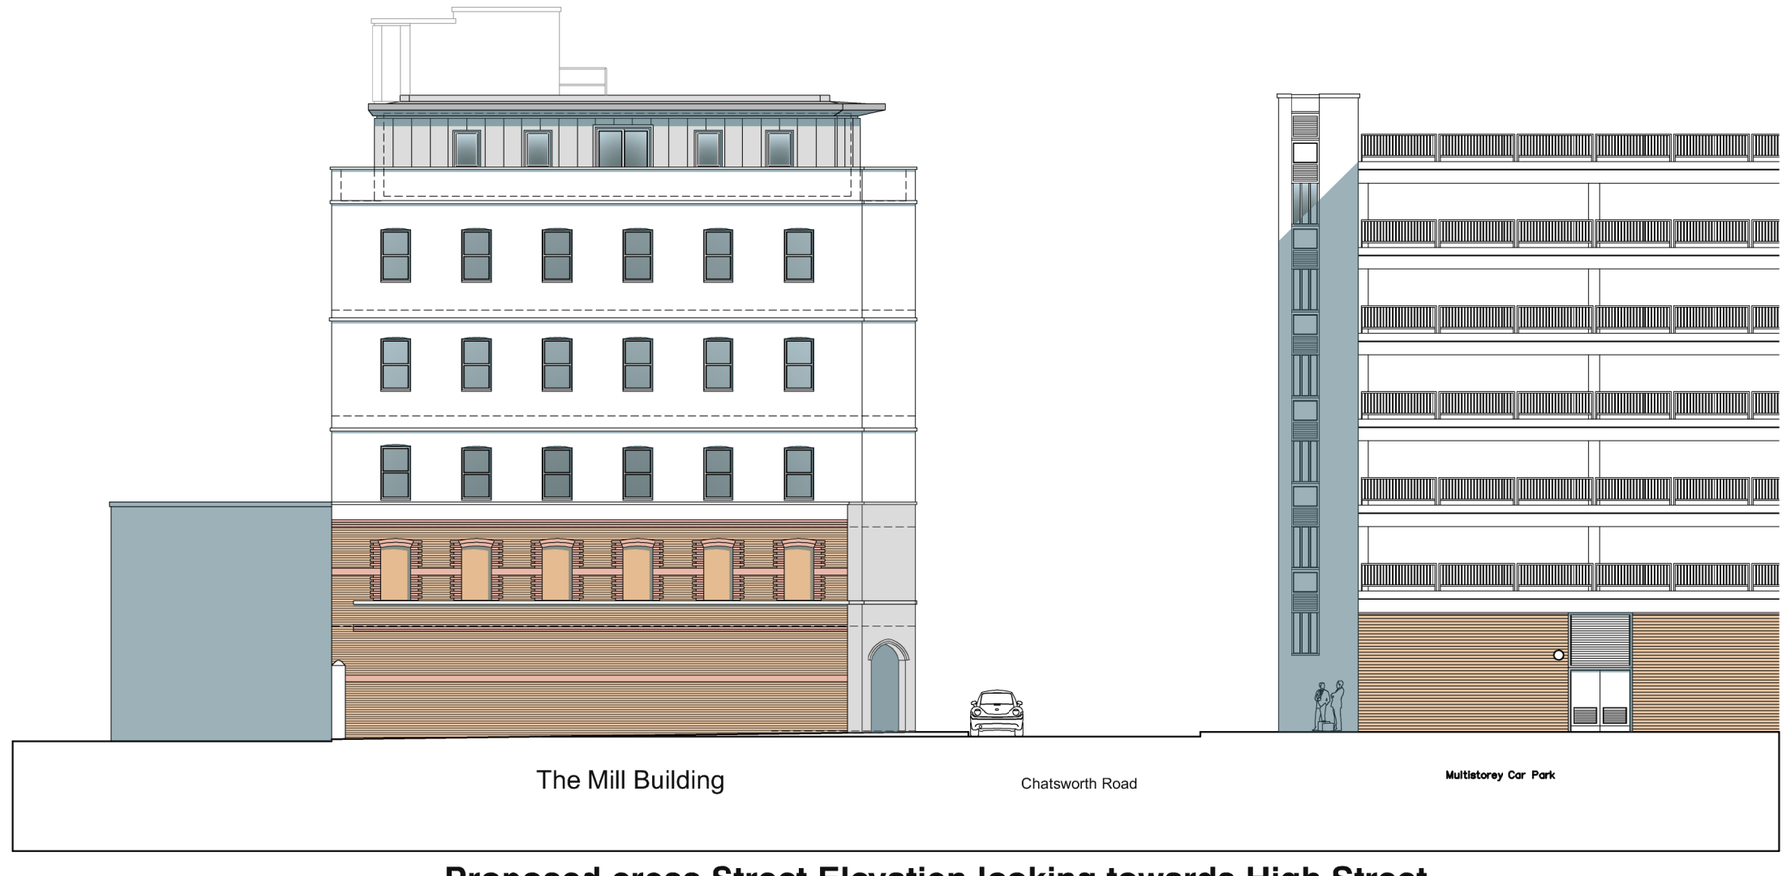

Proposed cross Street Elevation looking towards High Street

Proposed Street Elevations Scale 1:200 @A2

0m 2m 4m 6m 8m 10m

Planning Issue

rev.	date	
D	021020	Altered in-line with LA comments
C	250920	Altered in-line with LA comments
B	200820	1 storey removed at LA request
A	150520	Client name and Planning Issue added

These drawings should be approved by local Authority

No dimensions to be scaled from this drawing. All dimensions to be checked on site. This drawing is copyright and should not be reproduced without the permission of the Architects.

client P Mott Esq.

project 31-35 Chatsworth Road
Worthing, BN11 1LY

drawing Proposed Street Elevations

scale 1:200@A2 date April 2020
drawn mc

19a Wilbury Avenue
Hove, East Sussex
BN3 6HS

tel: 01273 203230
fax: 01273 321687
email:info@taarchitects.co.uk

Turner Associates
Architects and Planning Consultants

TA 1250 /13 rev. D