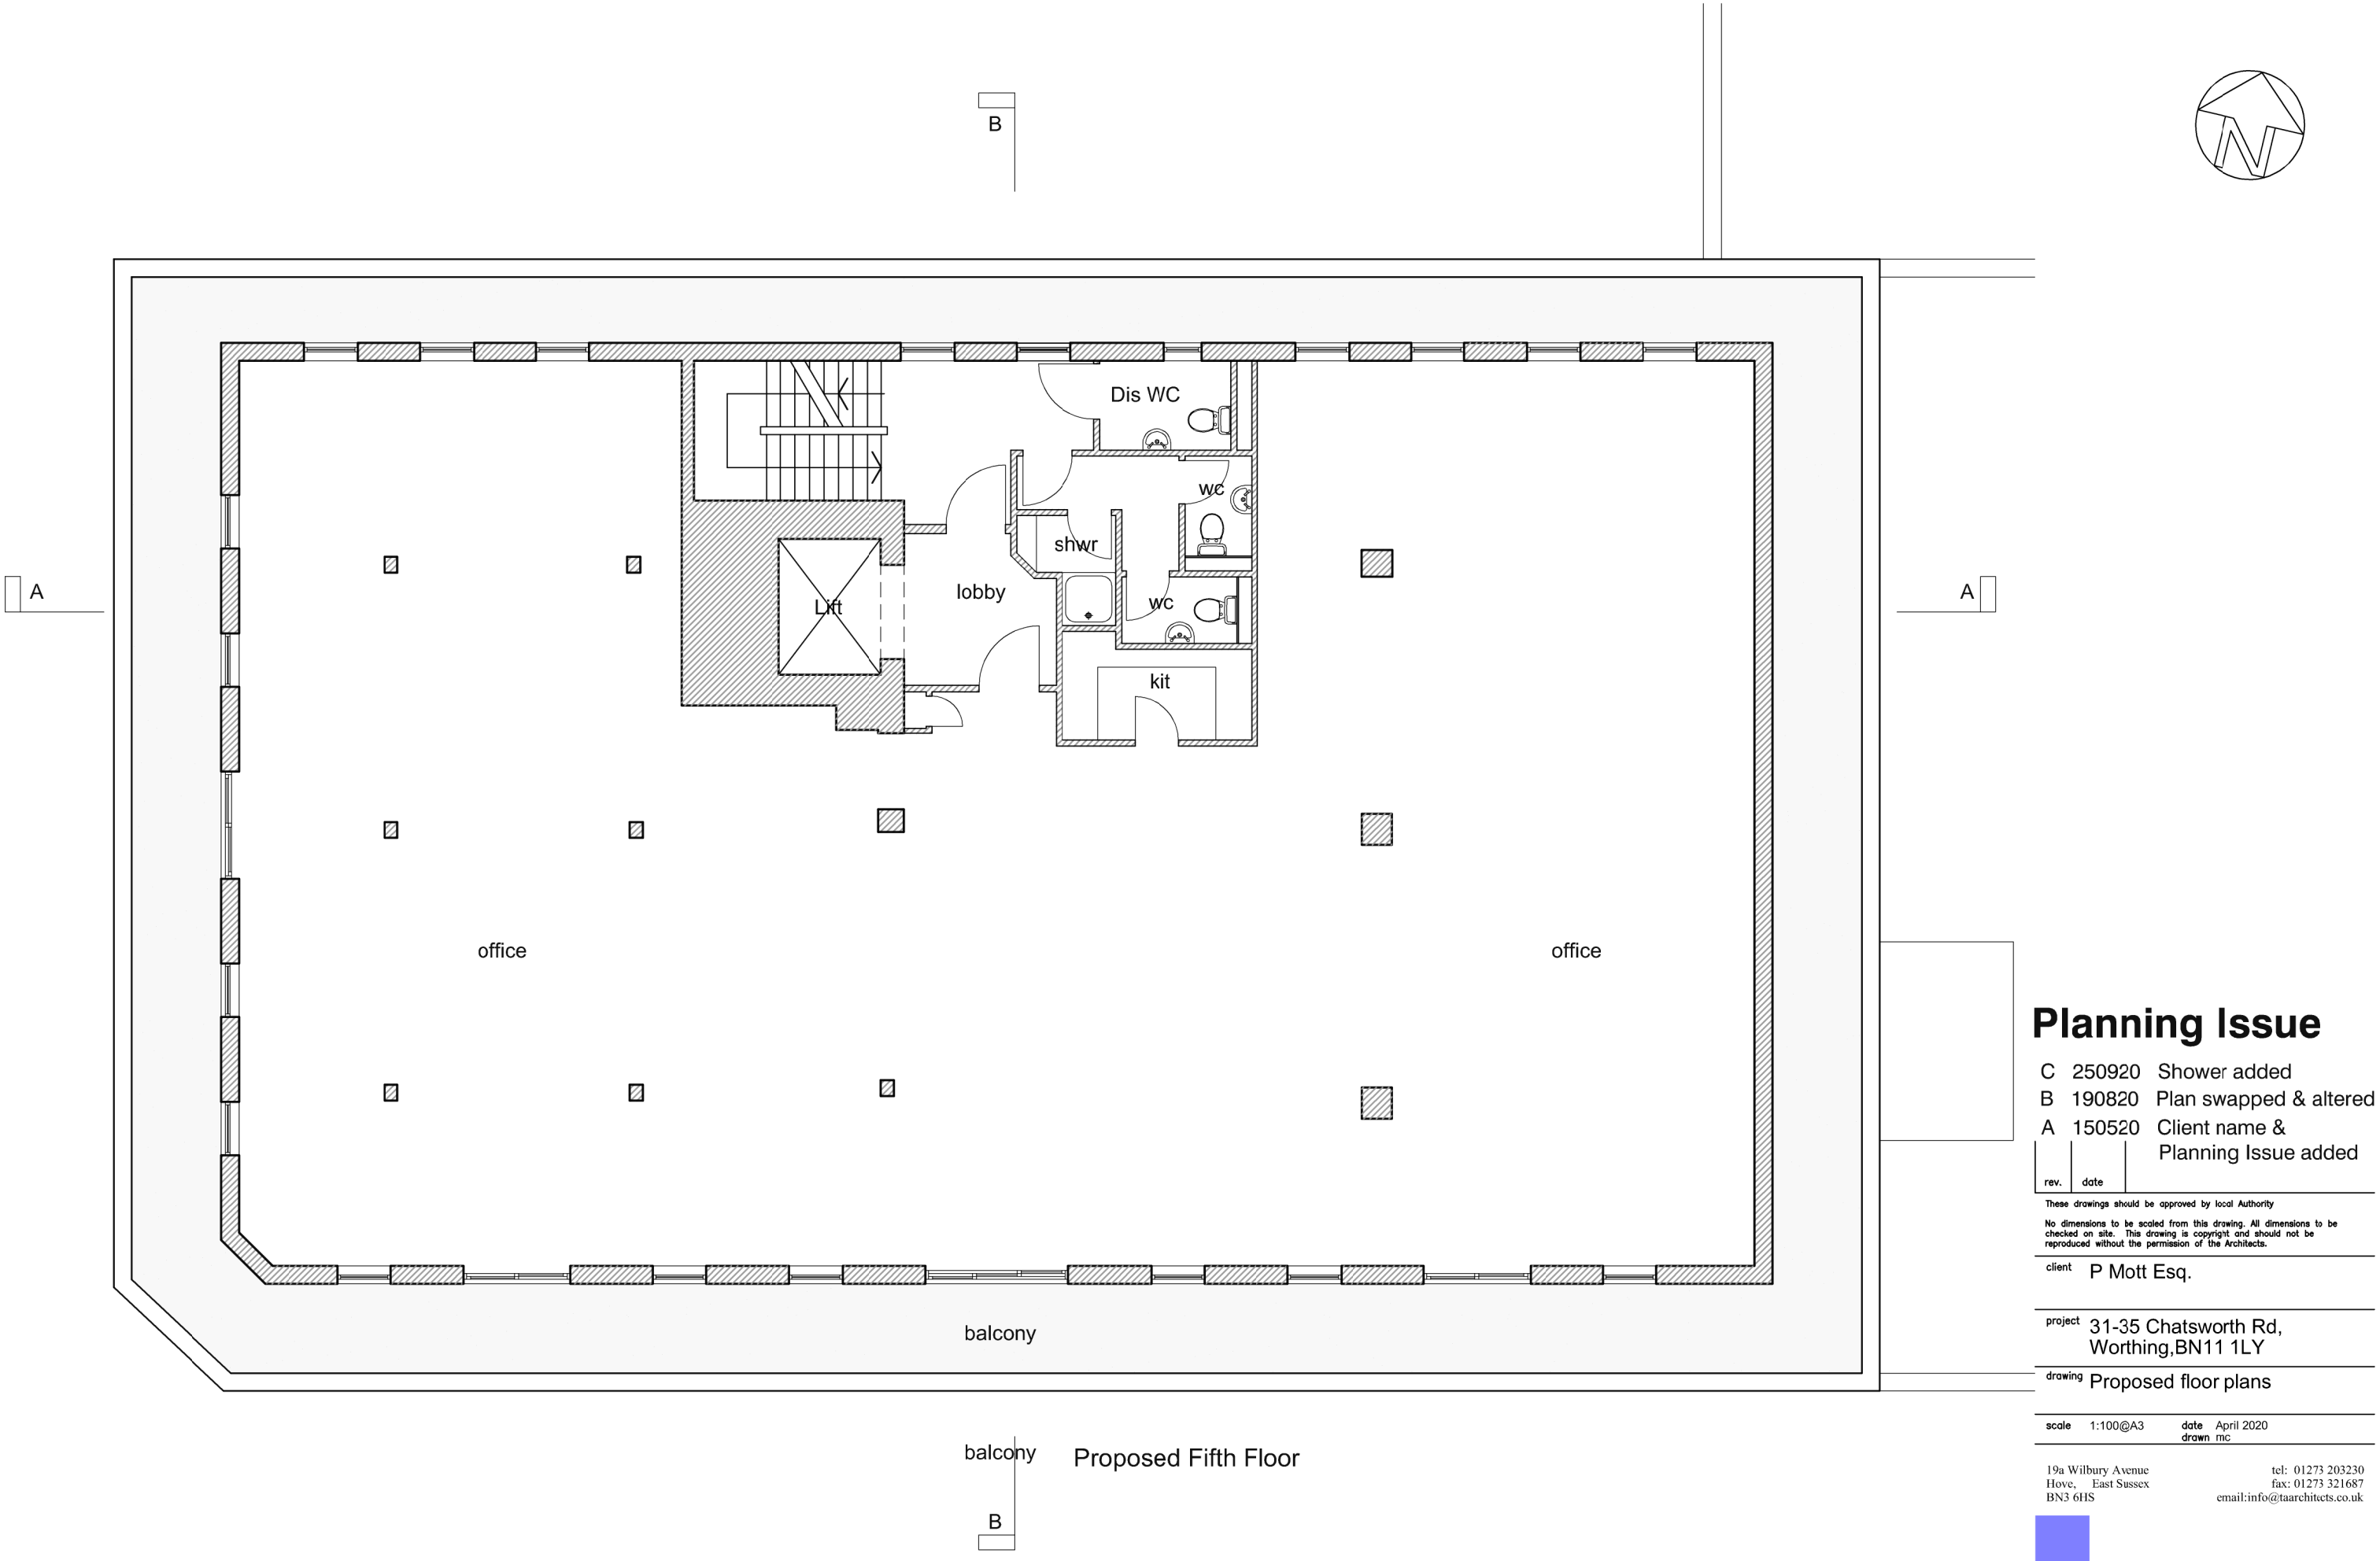


Proposed Fifth Floor

Proposed fifth floor plan Scale 1:100 @A3

0m 1m 2m 3m 4m 5m 6m 7m 8m 9m 10m

Planning Issue

rev.	date	
C	250920	Shower added
B	190820	Plan swapped & altered
A	150520	Client name & Planning Issue added

These drawings should be approved by local Authority

No dimensions to be scaled from this drawing. All dimensions to be checked on site. This drawing is copyright and should not be reproduced without the permission of the Architects.

client P Mott Esq.

project 31-35 Chatsworth Rd, Worthing,BN11 1LY

drawing Proposed floor plans

scale 1:100@A3 date April 2020 drawn mc

19a Wilbury Avenue
Hove, East Sussex
BN3 6HS

tel: 01273 203230
fax: 01273 321687
email:info@taarchitects.co.uk

Turner Associates
Architects and Planning Consultants

TA 1250 /15 rev. C