

FRONT (WEST) ELEVATION

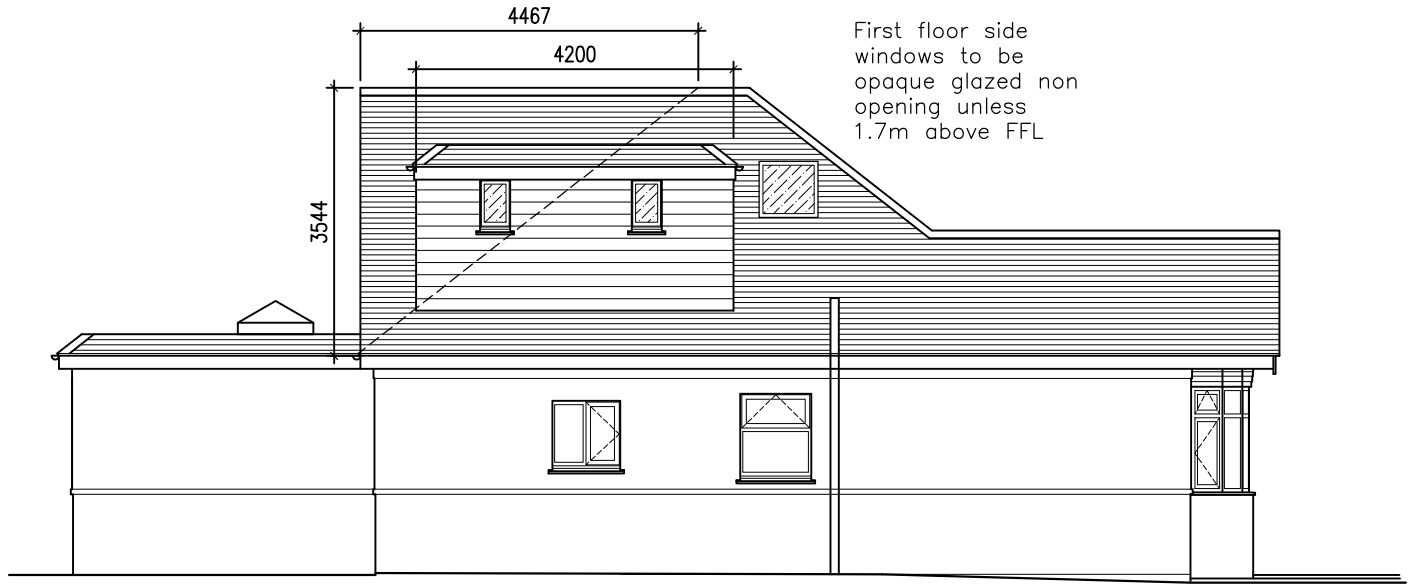

SIDE (NORTH) ELEVATION

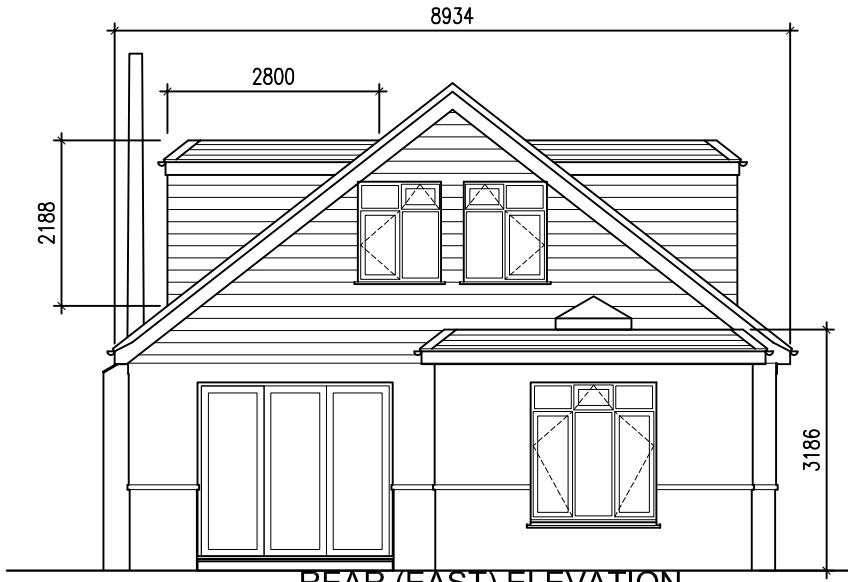

REAR (EAST) ELEVATION

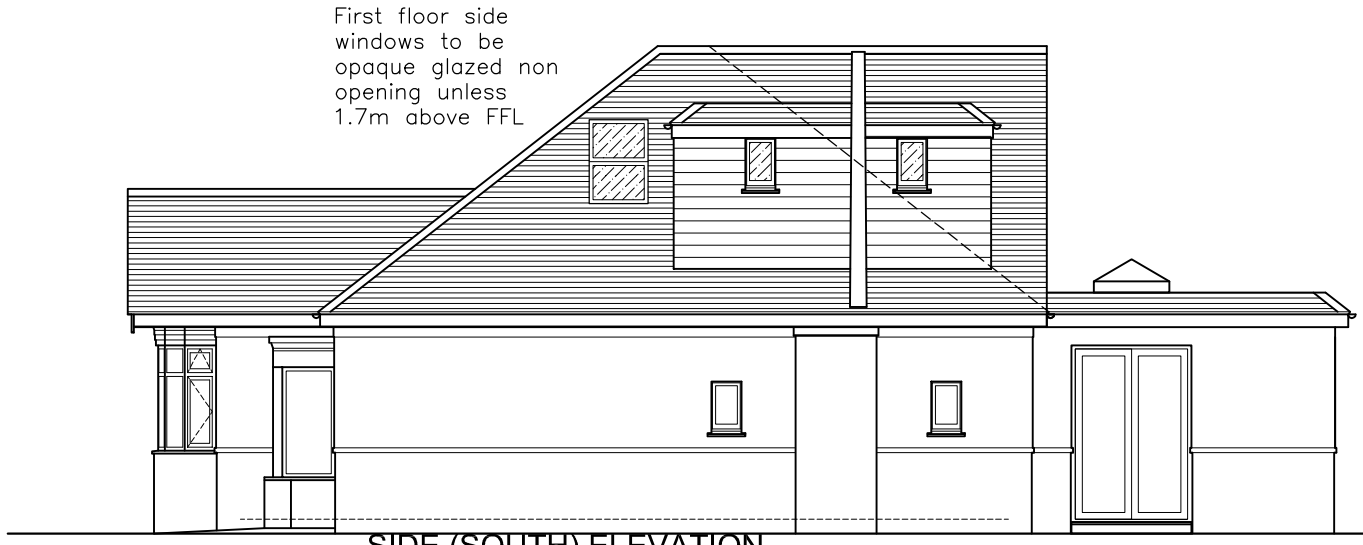

SIDE (SOUTH) ELEVATION

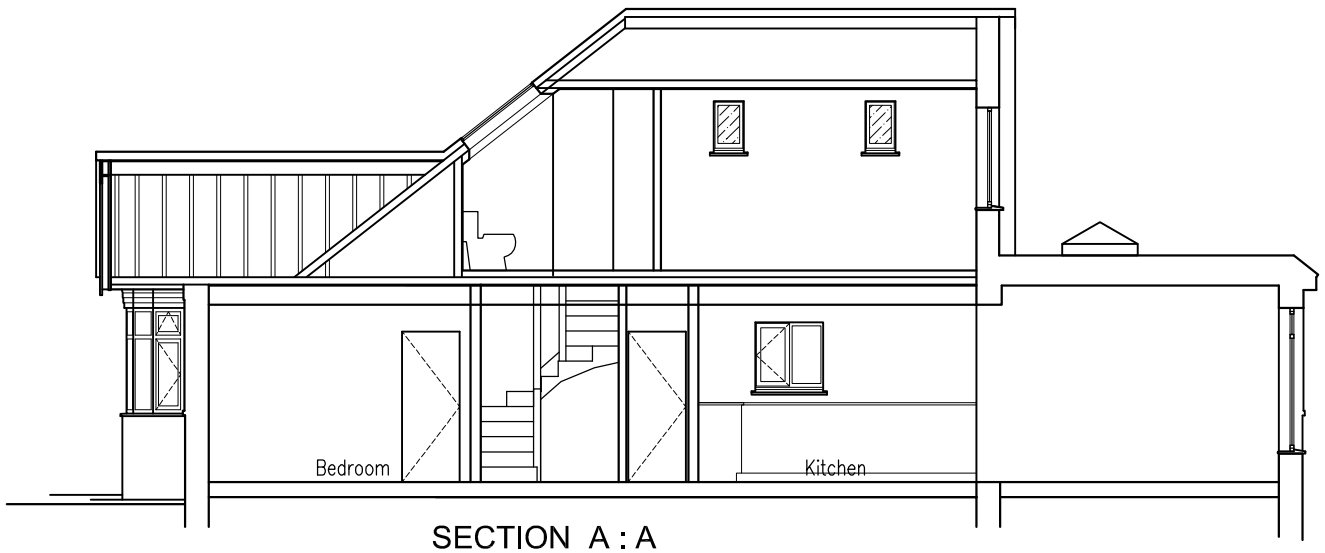

SECTION A : A

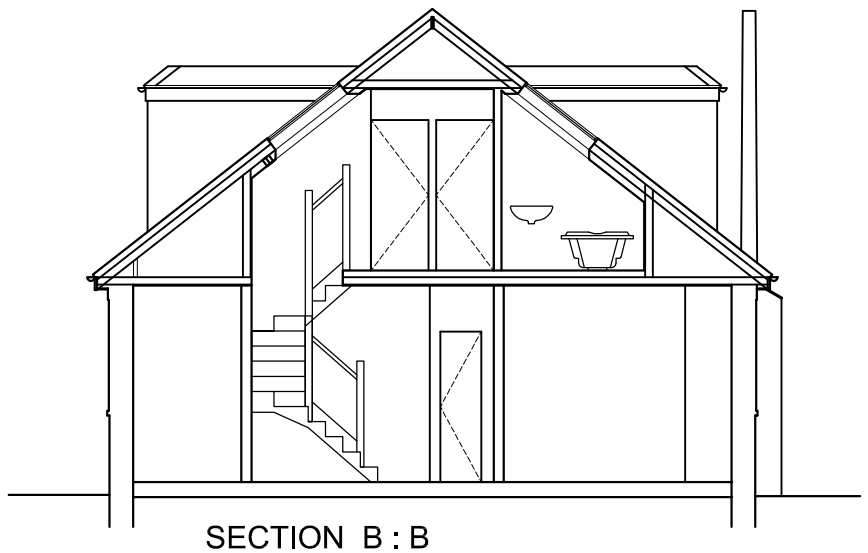

SECTION B : B

10 metres @ 1:100 on A3

1 metre @ 1:100 on A3

rev.	date

These drawings should be approved by Local Authority Building Control or other appropriate checking Authority prior to commencement of the work.

No dimensions to be scaled from this drawing.
All dimensions to be checked on site.
This drawing is copyright.

client
Dan Wells & Martina Adamcikova

project
24 Norman Crescent
Shoreham

drawing
Lawful Development Certificate
Proposed Elevations & Sections

scale 1:100@A3 date 30.10.17

drawn CH

9 Kenton Road
Hove, East Sussex
BN3 4PG
tel: 01273 298217
fax: 01273 298217
e-mail: info@clairehaigharchitects.co.uk

Claire Haigh
Associates Ltd

CH 852 /005 rev.